# County KR Improvements
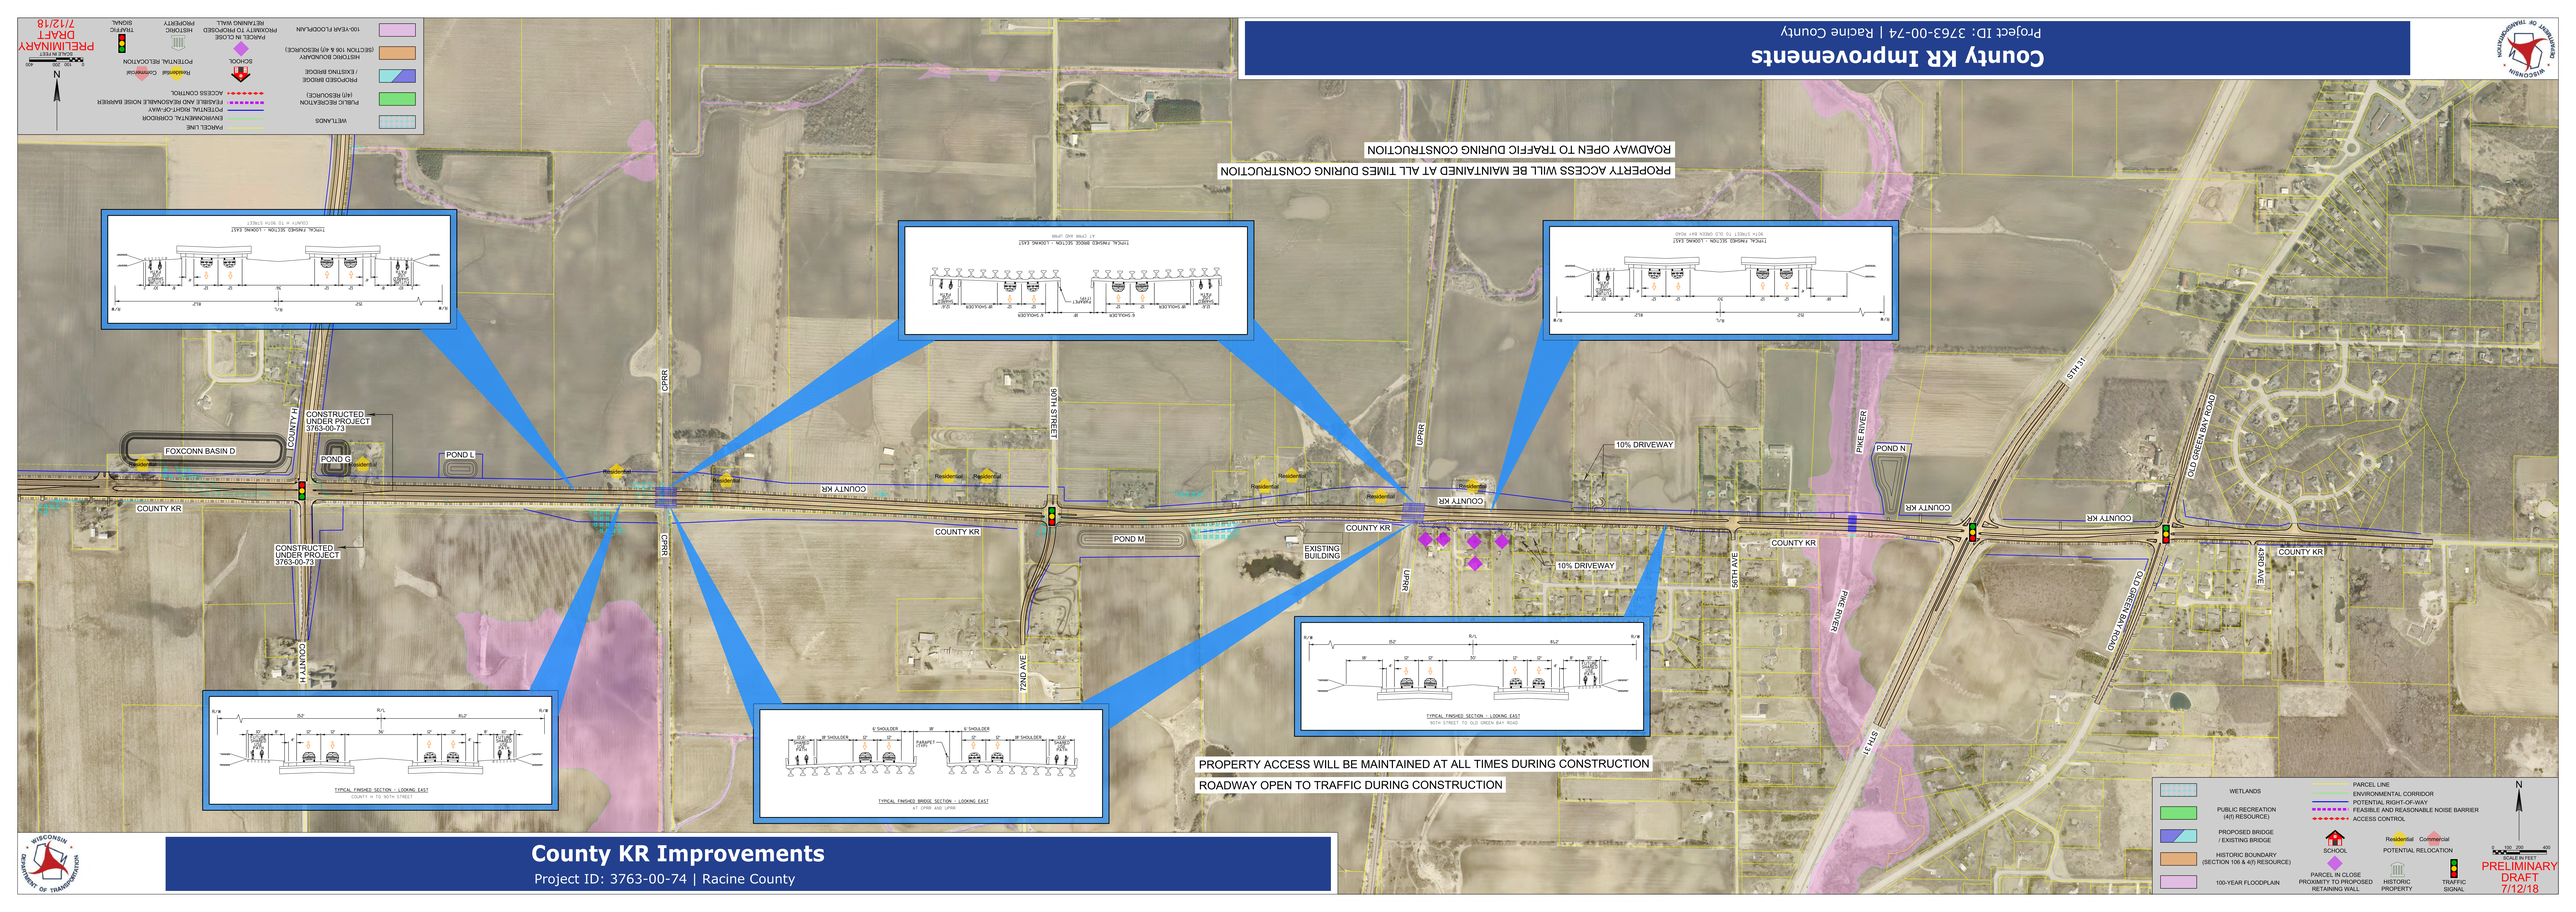
Project ID: 3763-00-74 | Racine County