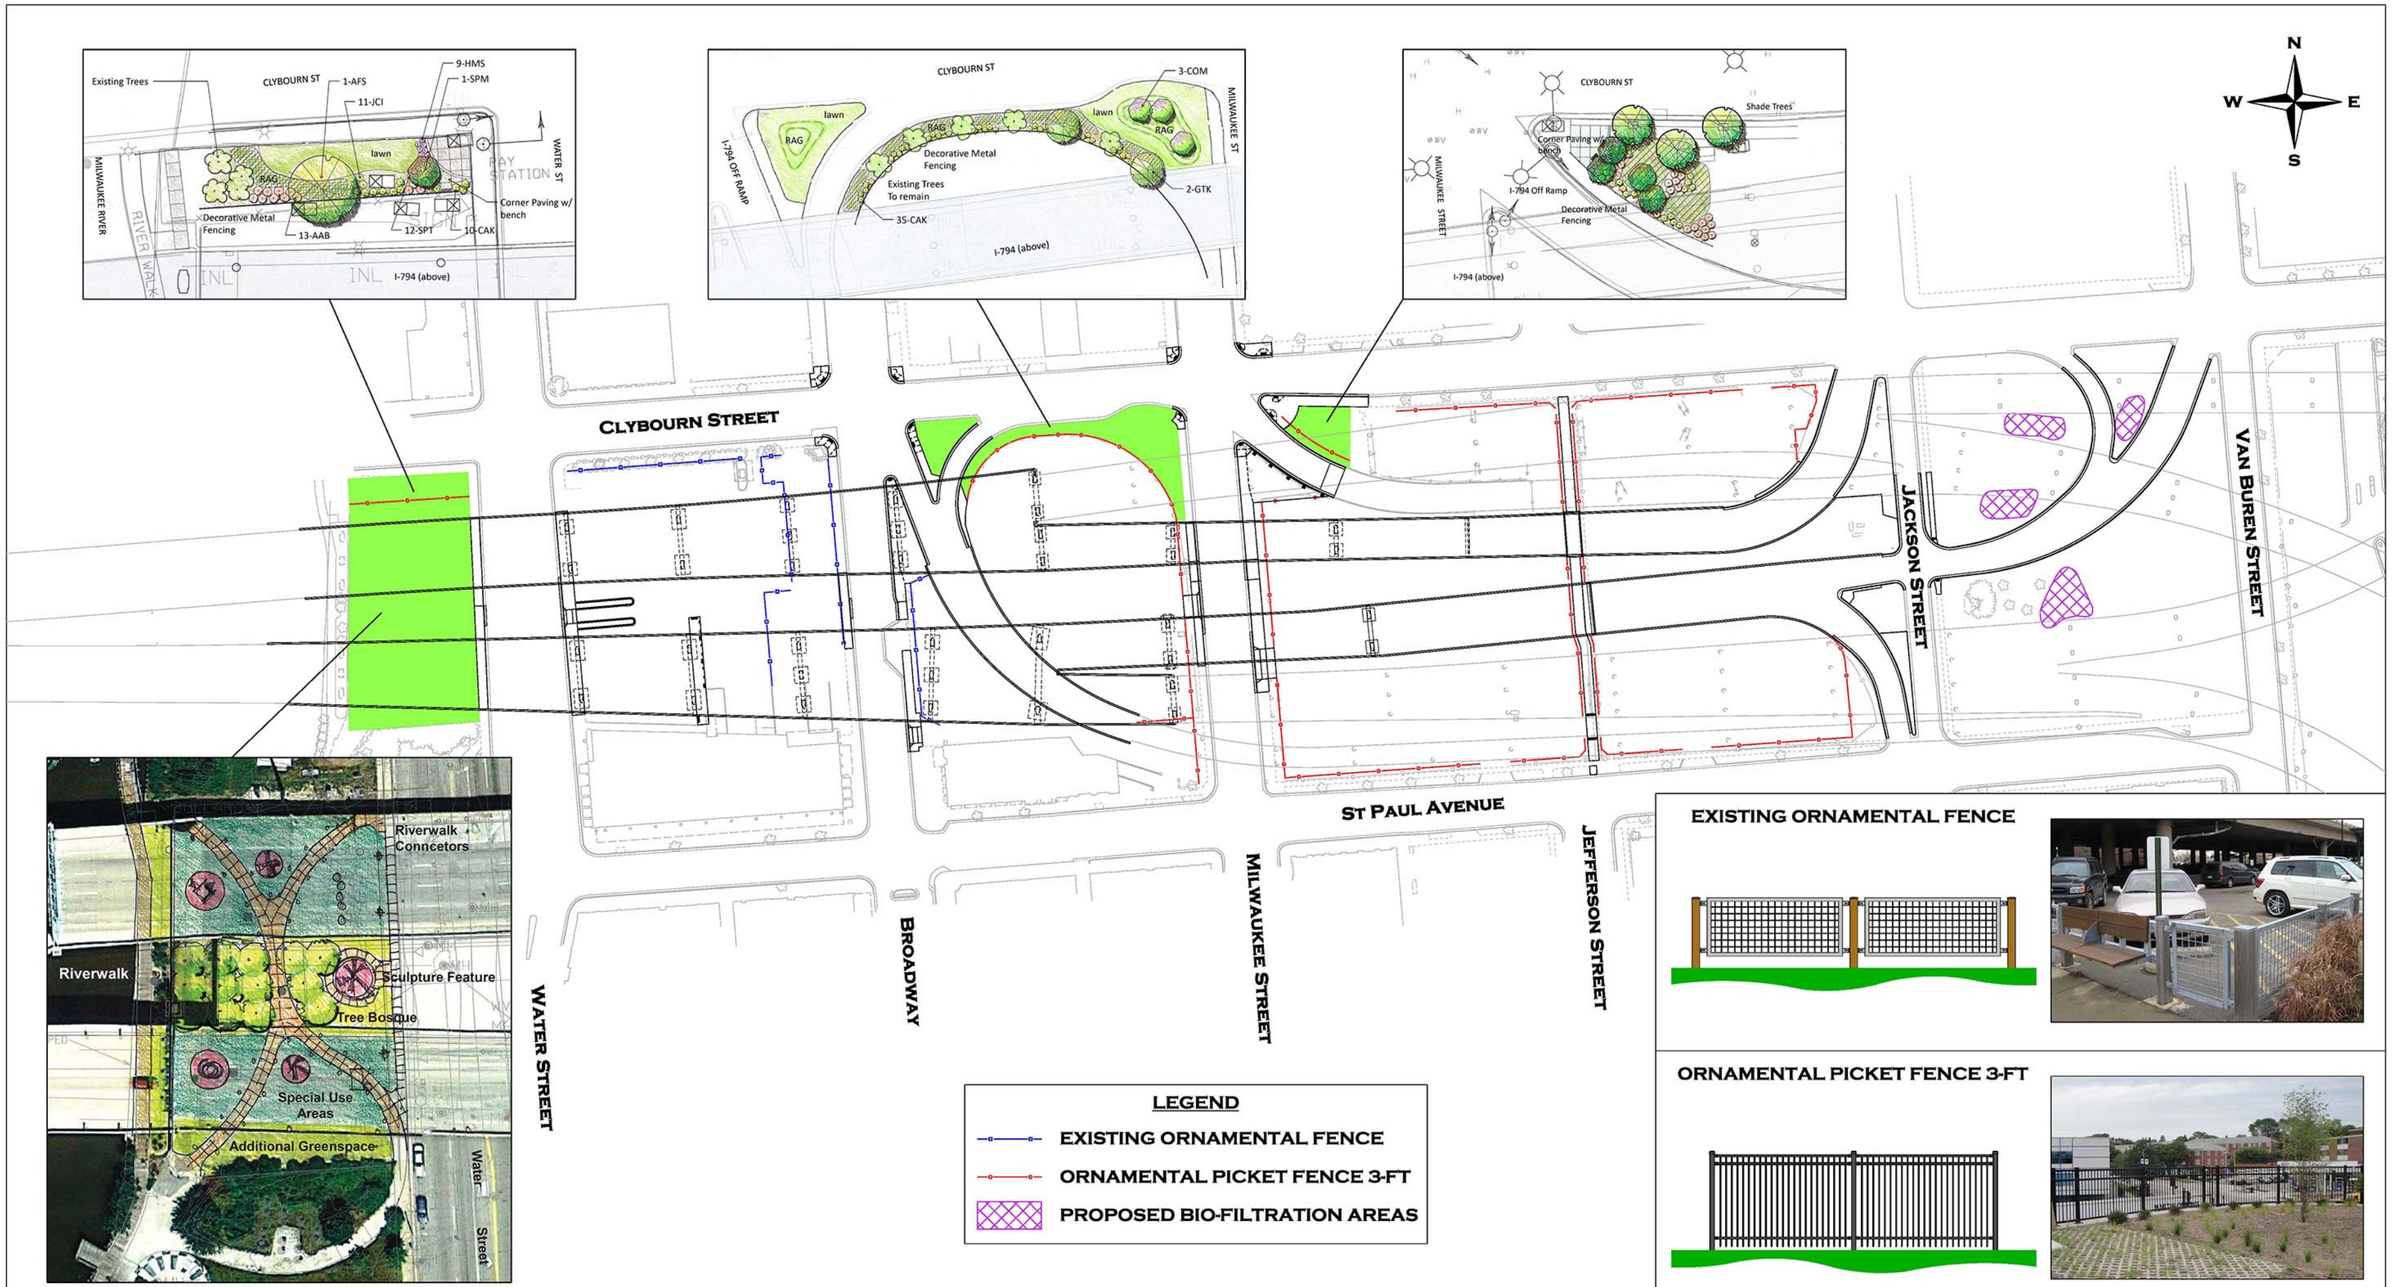

HOAN
I-794 LAKE FREEWAY PROJECT

PROPOSED LANDSCAPING IMPROVEMENTS

I-794 (LAKE FREEWAY)

MILWAUKEE COUNTY, WI

WISCONSIN DEPARTMENT OF TRANSPORTATION

PUBLIC INFORMATION MEETING #2 - APRIL 10, 2013