COUNTY G RECONSTRUCTION

HUEBBE PARKWAY - PHILHOWER ROAD

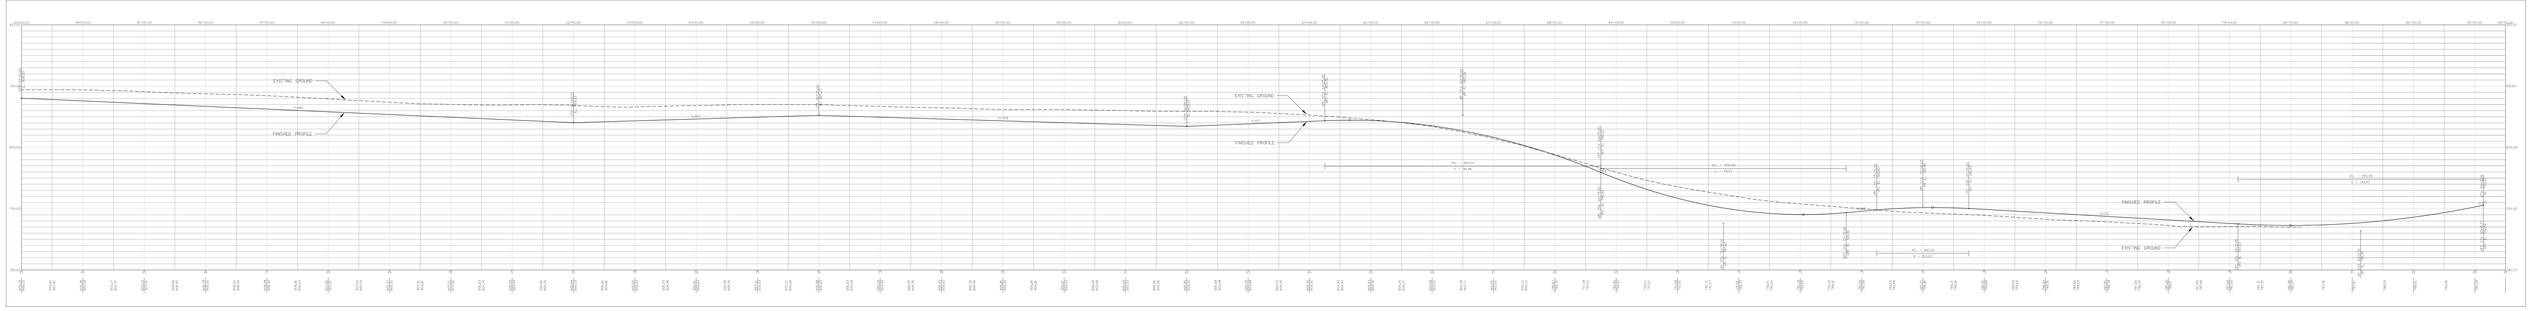

LEGEND

- BRIDGES
- EXISTING PARCEL BOUNDARY
- CONSTRUCTION LIMITS
- POTENTIAL RIGHT-OF-WAY
- PROPOSED ROADWAY IMPROVEMENTS

WISCONSIN DEPARTMENT OF TRANSPORTATION

PUBLIC INFORMATION MEETING

PROJECT I.D. 5966-10-01 & 5966-00-00

COUNTY G RECONSTRUCTION

HUEBBE PARKWAY TO WIS 11

DECEMBER 5TH, 2012

39/90 IMPROVING a gateway to Wisconsin