COUNTY G CONSTRUCTION STAGING
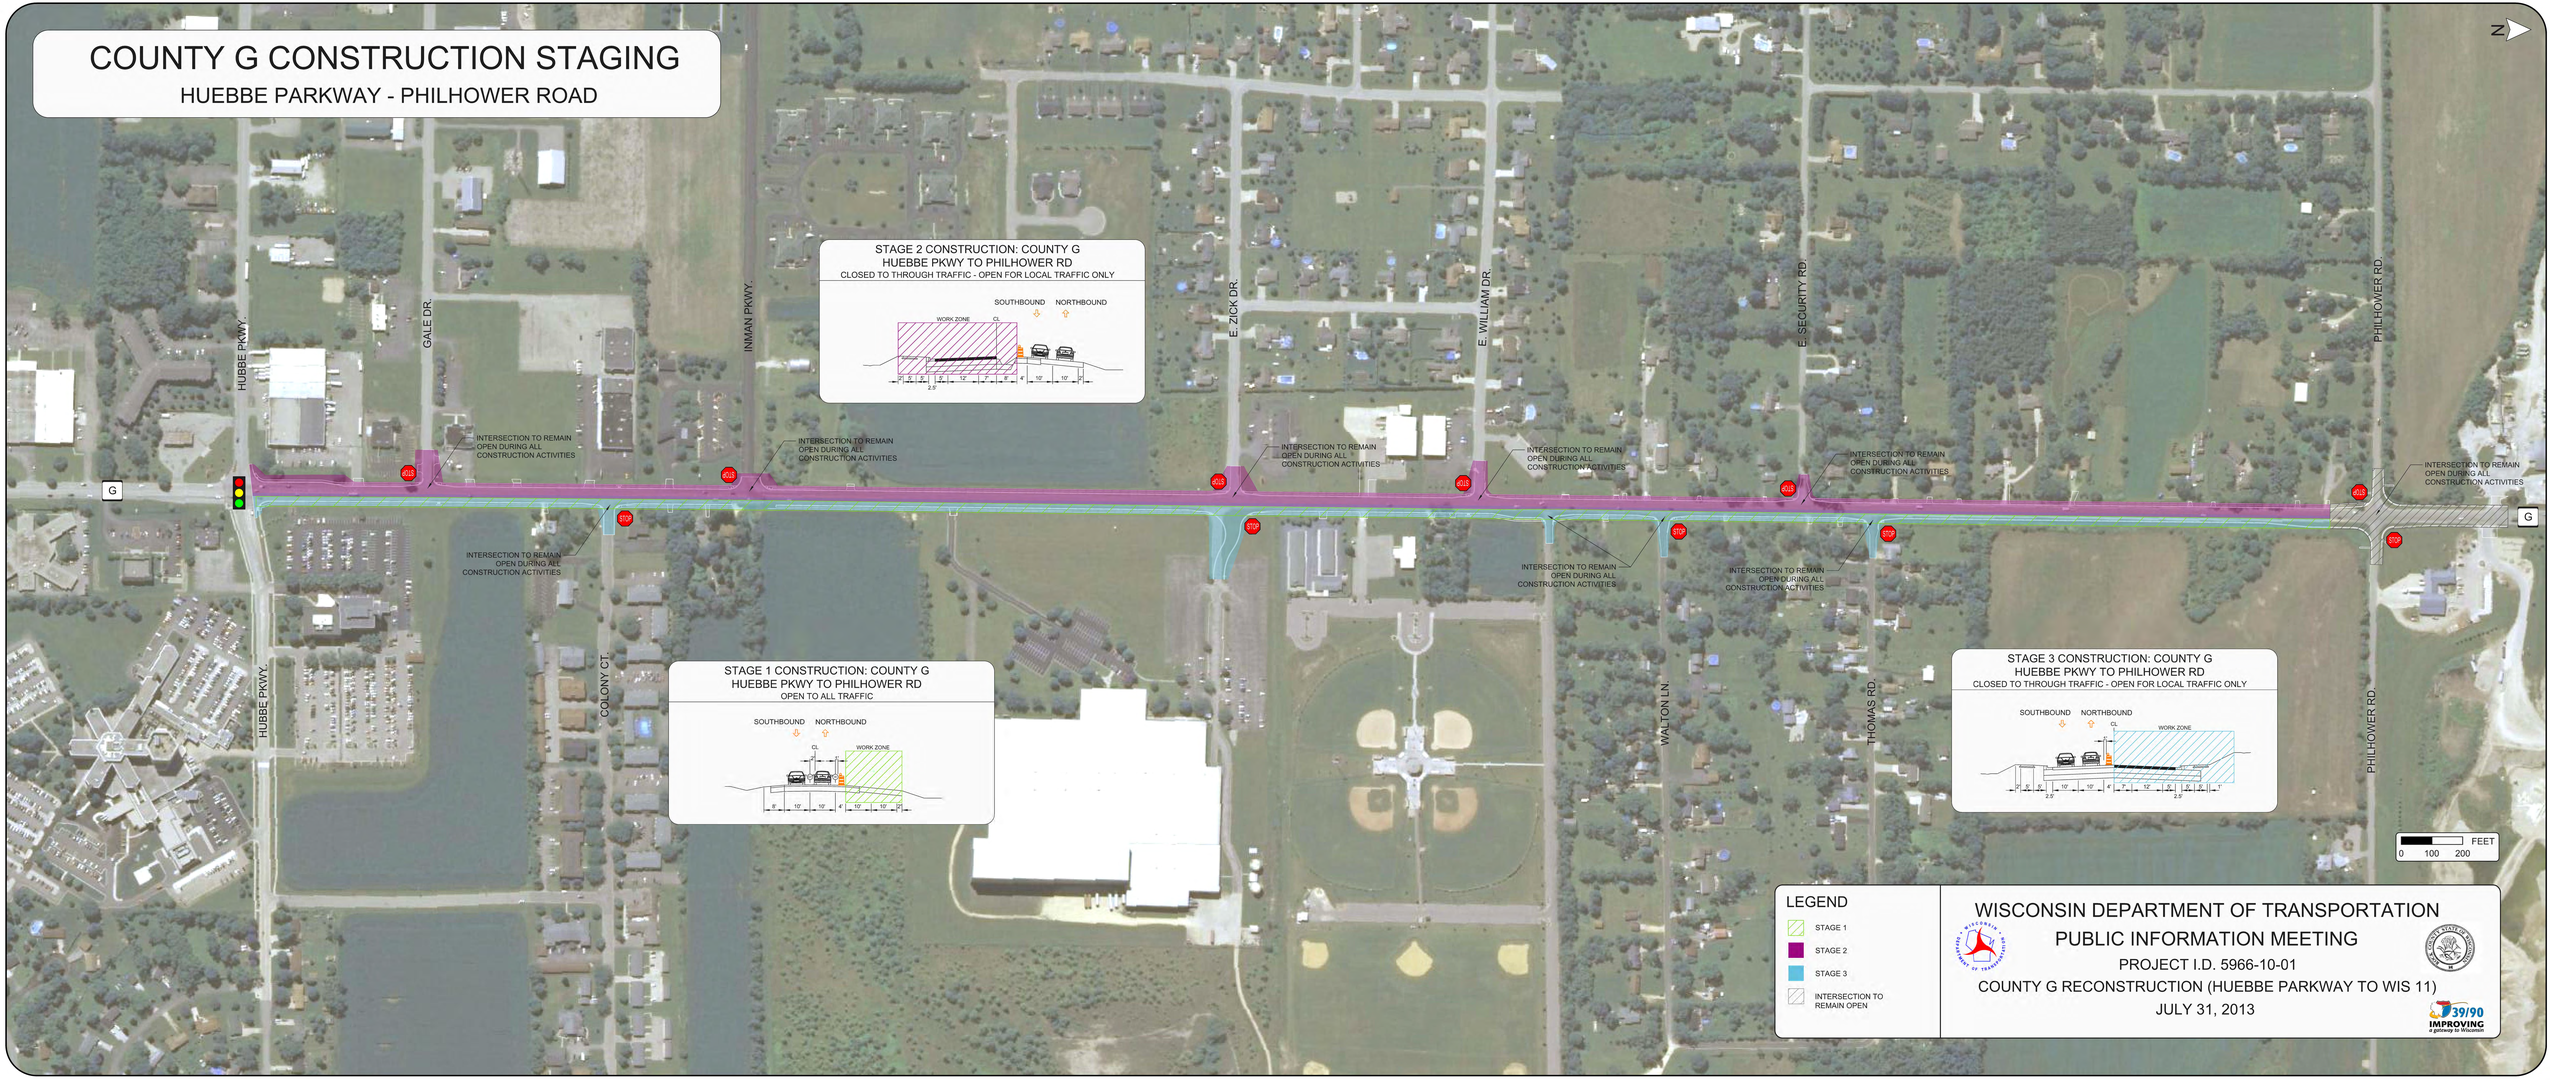
HUEBBE PARKWAY - PHILHOWER ROAD