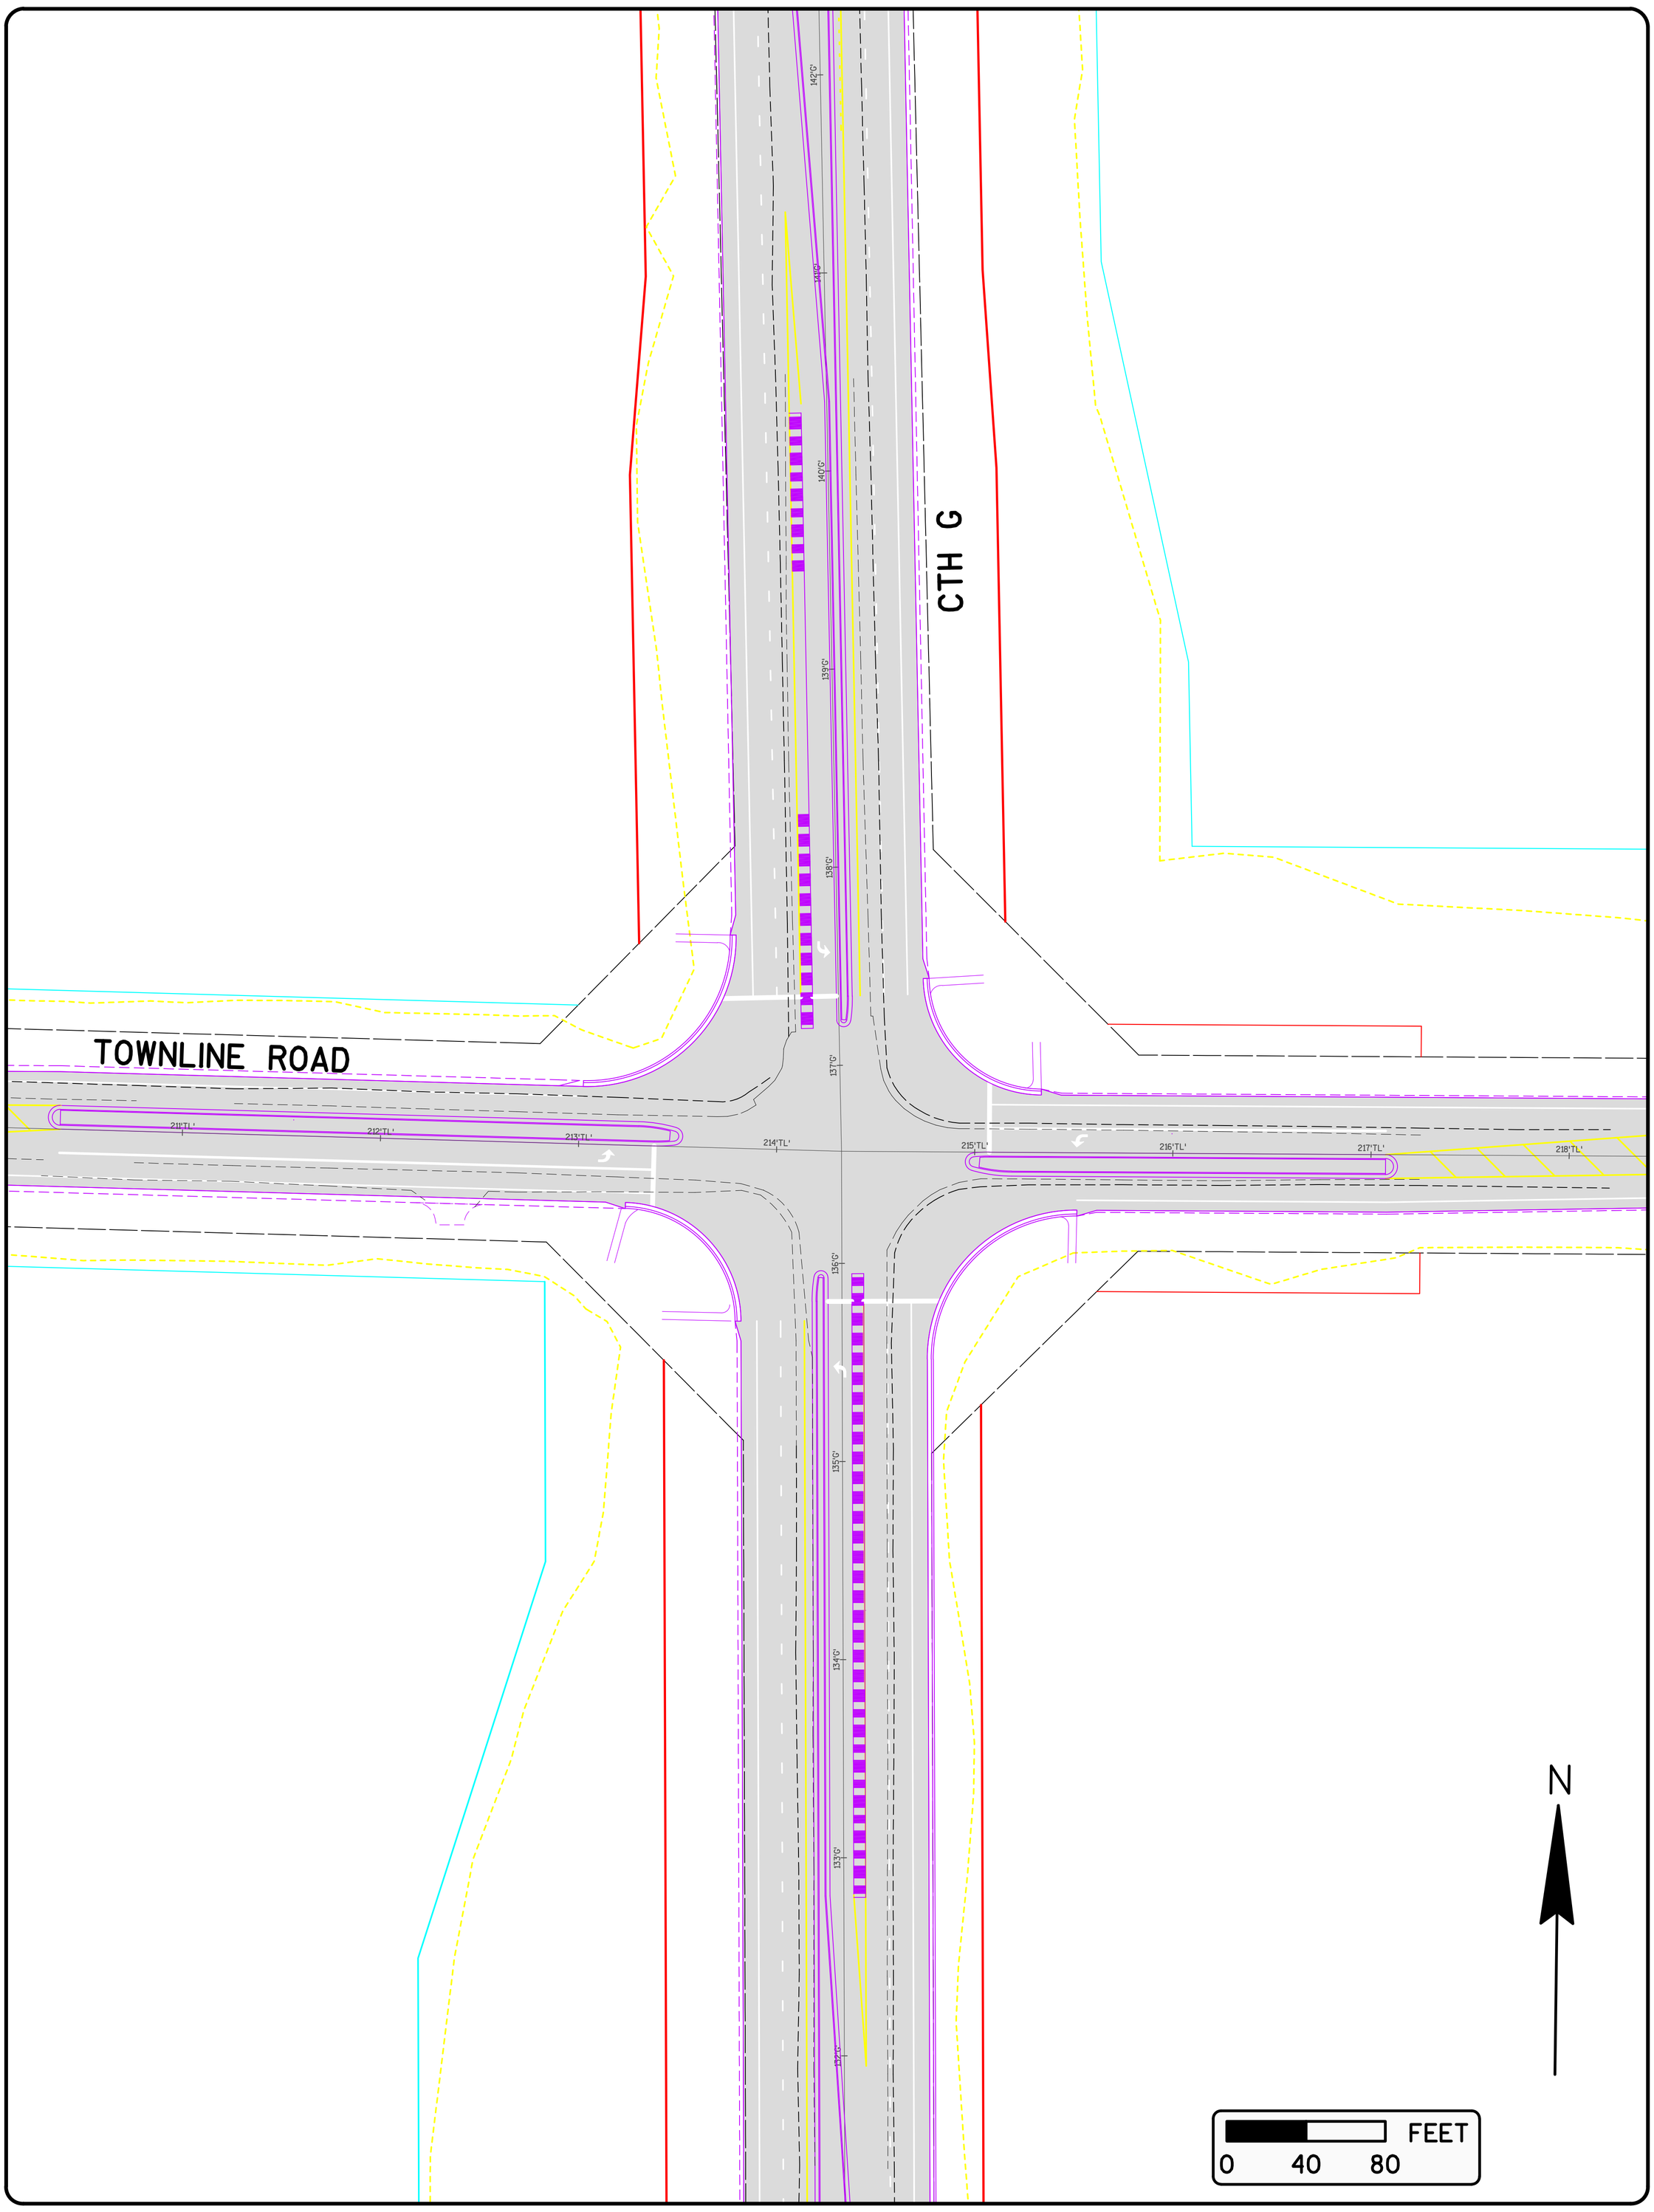

LEGEND

- BRIDGES
- EXISTING PARCEL BOUNDARY
- CONSTRUCTION LIMITS
- PROPOSED RIGHT-OF-WAY
- TEMPORARY CONSTRUCTION EASEMENTS
- PROPOSED ROADWAY IMPROVEMENTS

WISCONSIN DEPARTMENT OF TRANSPORTATION
PUBLIC INFORMATION MEETING

PROJECT I.D. 5966-00-00

COUNTY G RECONSTRUCTION (PHILHOWER TO SUNNY)

JULY 31, 2013

39/90 IMPROVING a gateway to Wisconsin