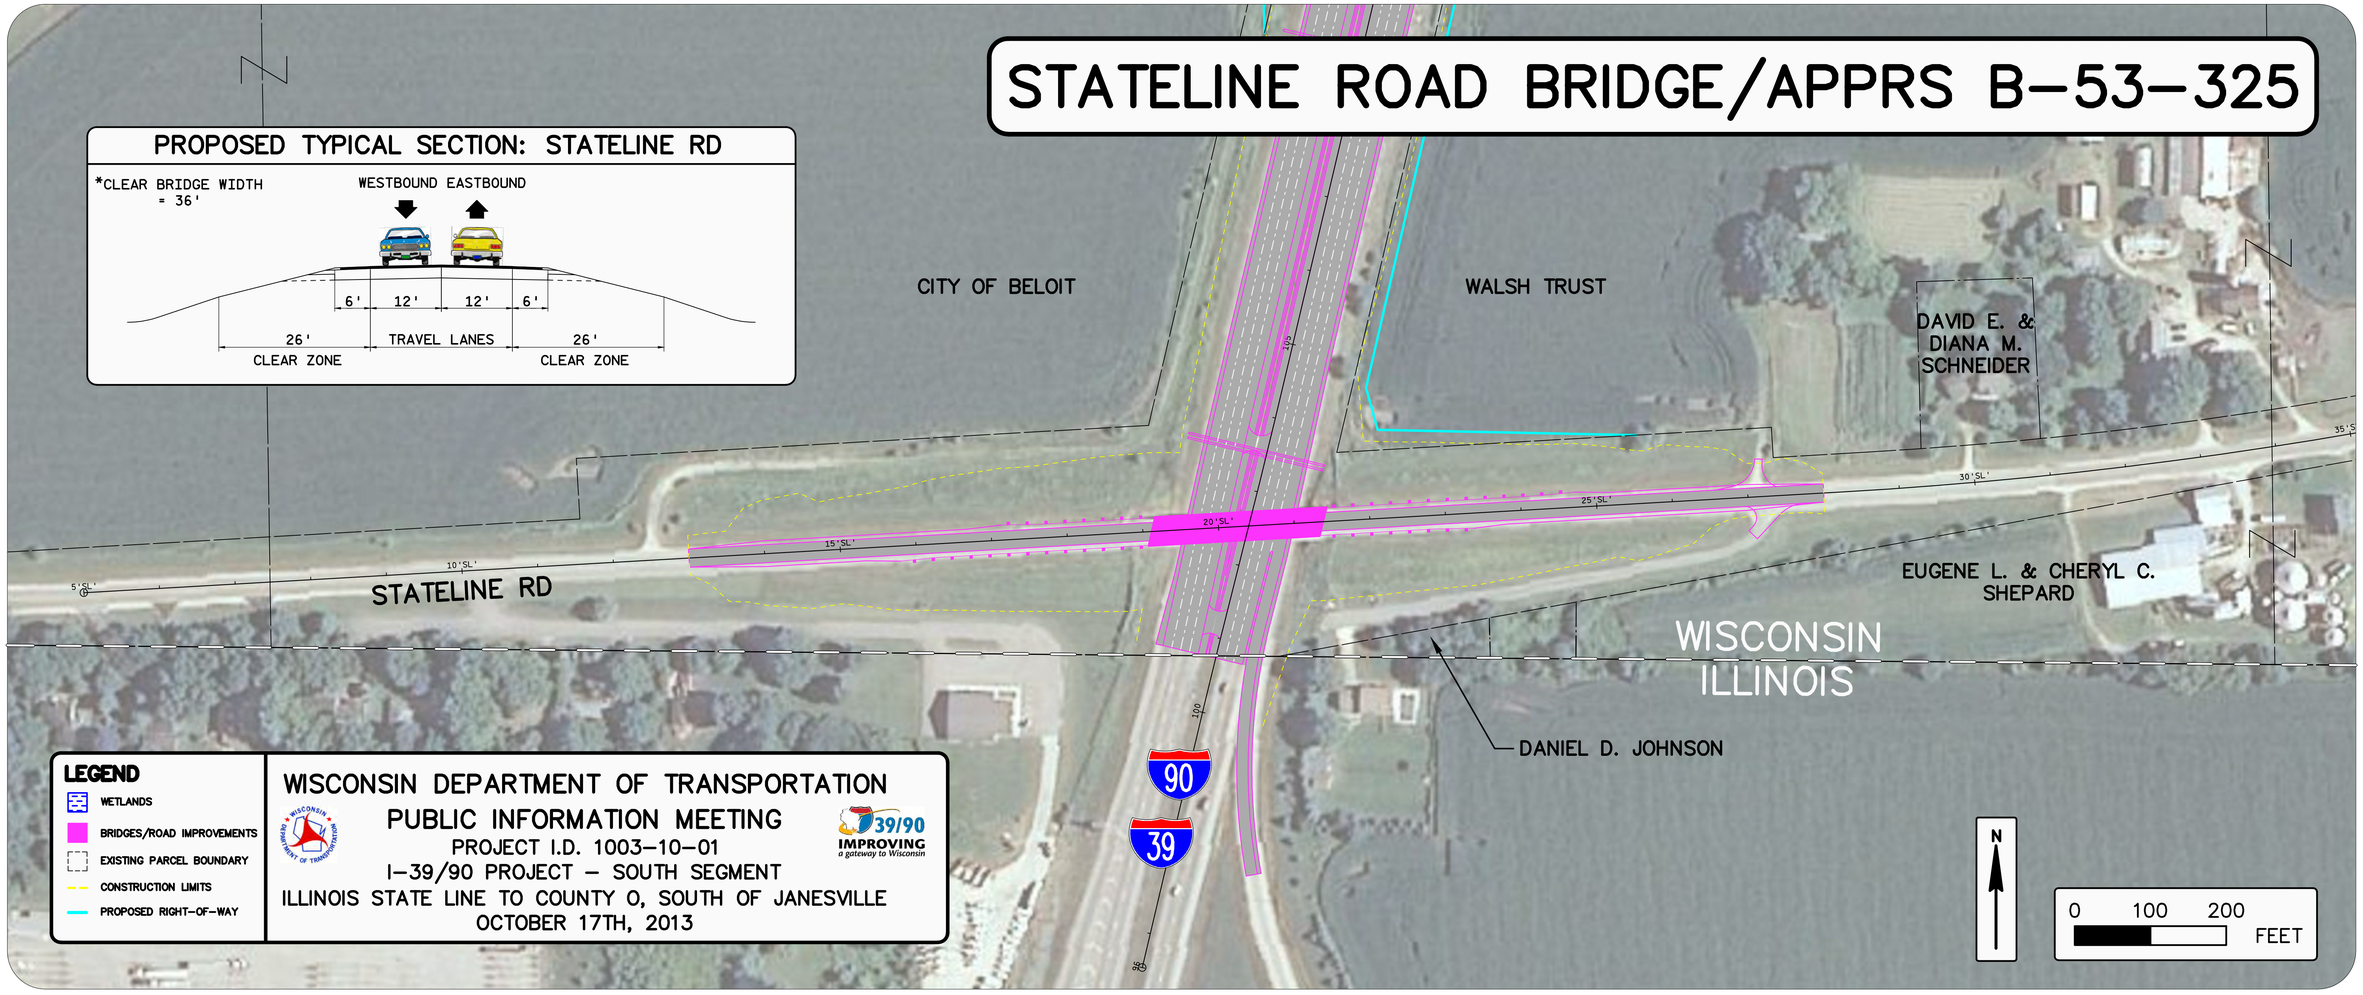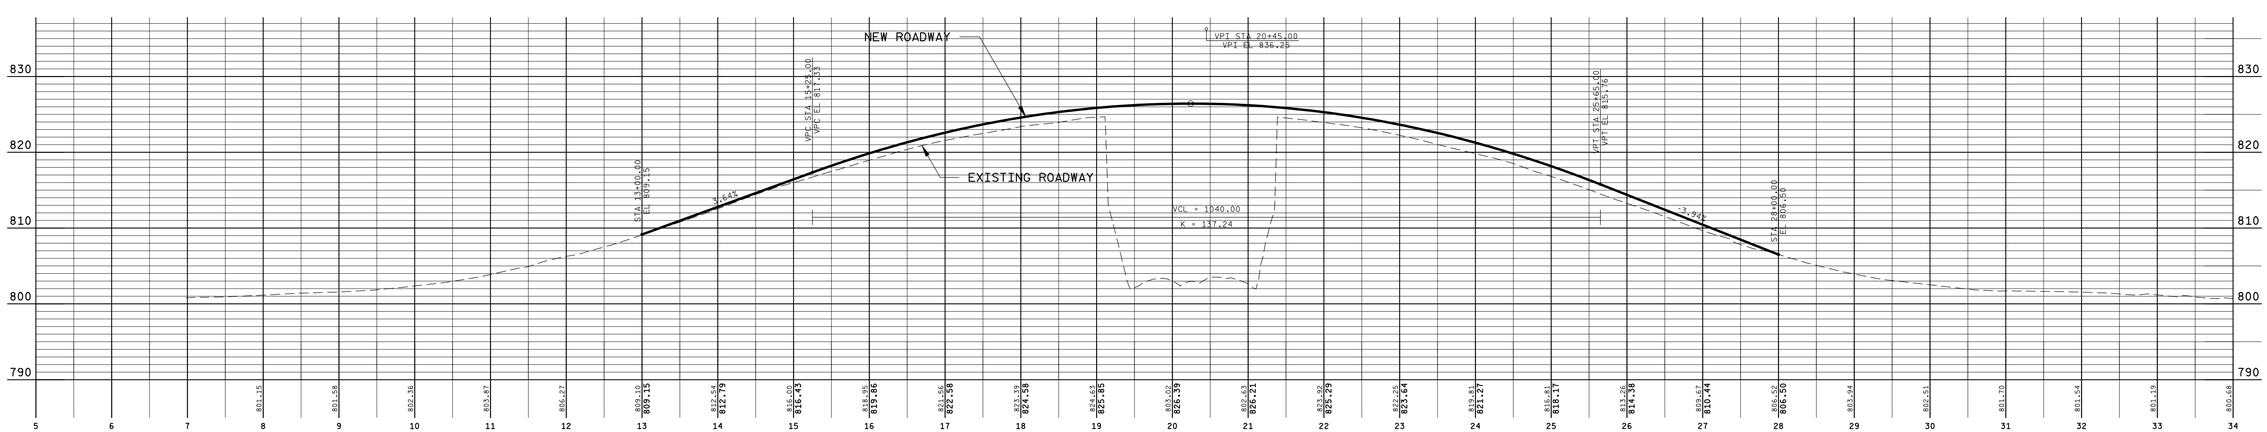STATELINE ROAD BRIDGE/APPRS B-53-325