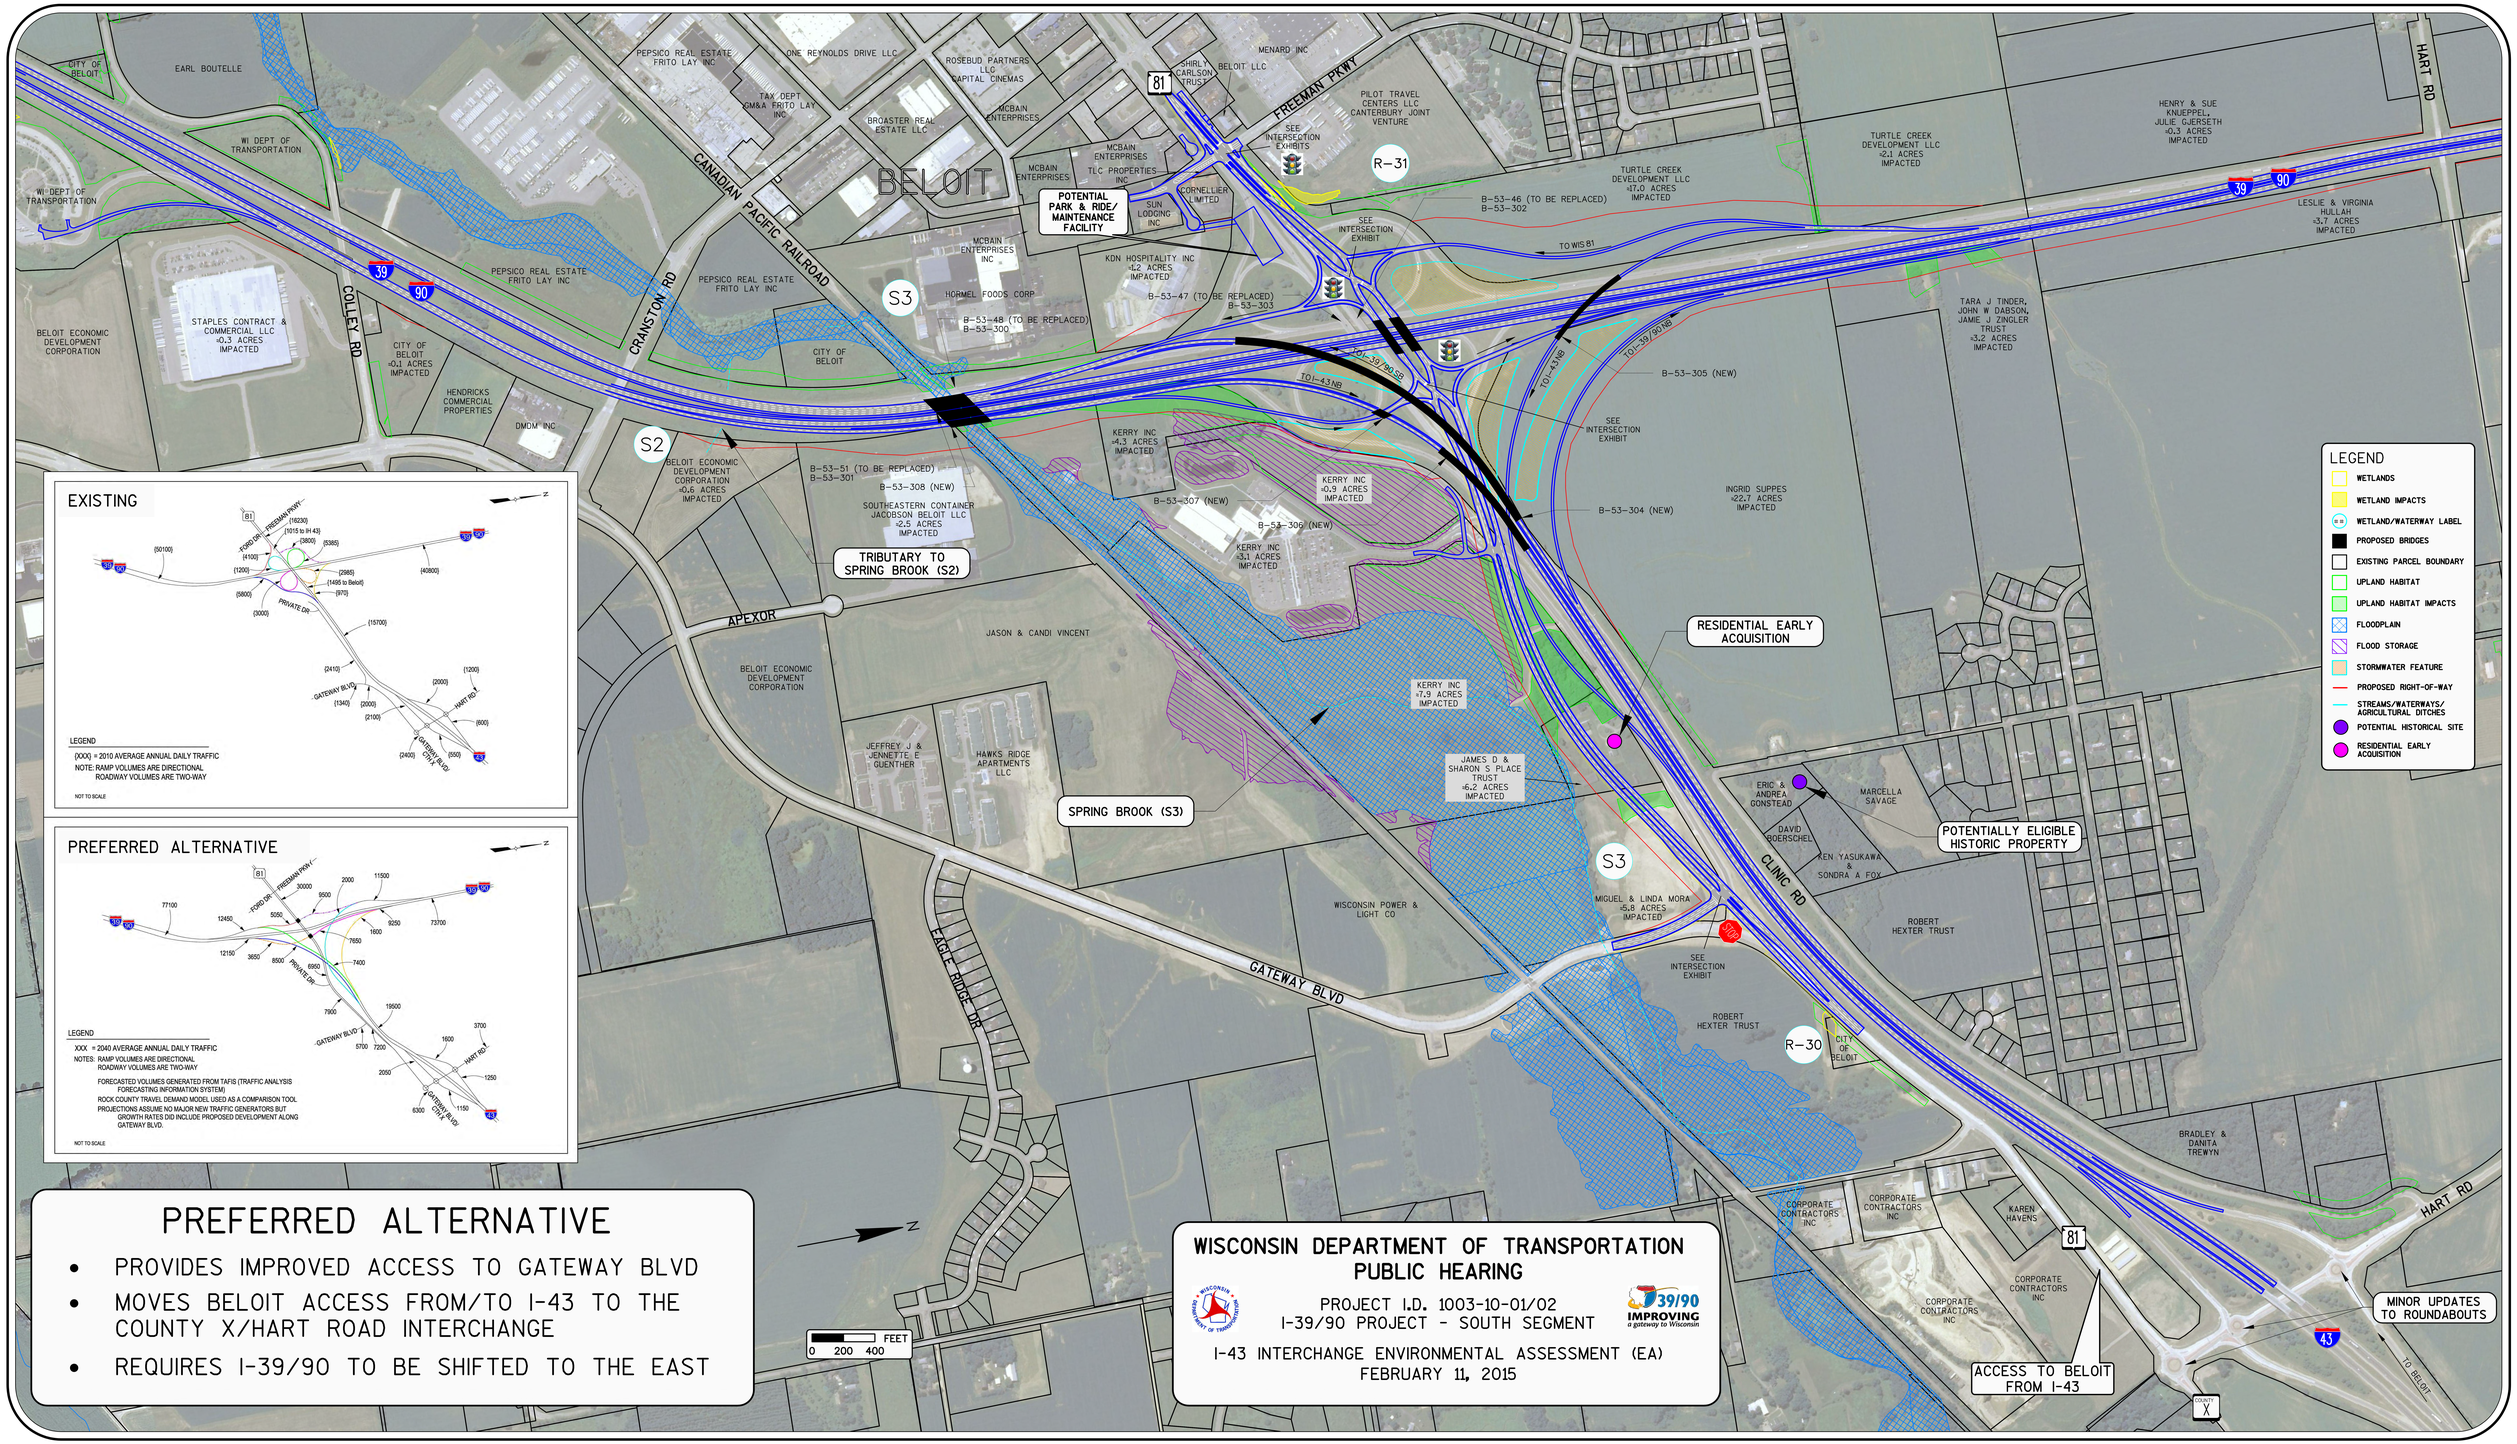

PREFERRED ALTERNATIVE

- PROVIDES IMPROVED ACCESS TO GATEWAY BLVD
- MOVES BELOIT ACCESS FROM/TO I-43 TO THE COUNTY X/HART ROAD INTERCHANGE
- REQUIRES I-39/90 TO BE SHIFTED TO THE EAST