COUNTY S INTERCHANGE

PROPOSED TYPICAL SECTION: COUNTY S WEST OF IH 39

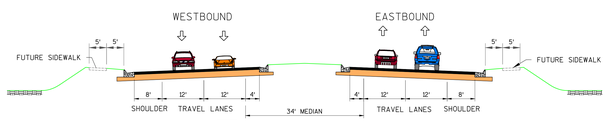

PROPOSED TYPICAL SECTION: COUNTY S EAST OF IH 39

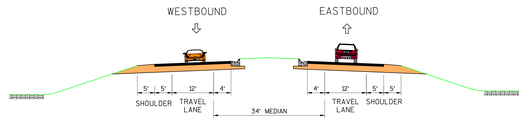

LOIS E COBURN RORABECK TRUST

GARY & MICHELLE HAHN FAMILY TRUST

JEFTAR LLC

TORTOISE LANE

LOIS E COBURN RORABECK TRUST

LOIS E COBURN RORABECK TRUST

SB OFF RAMP

NB ON RAMP

EL VENADO HOLDINGS LLC

CHARLES DEFOOR TRUST

ROCK COUNTY

TIMOTHY CURTIS

BARBARA CHRISTENSEN & MARK SEYMOUR

JORDAN SENZ & DEANNA DOBSON

CHRIS & LAURIE EHLE

GARY & MICHELLE HAHN FAMILY TRUST

COUNTY S

YIELD

STOP

TRUCK APRON,TYP.

RETAINING WALL

SHOMERE LANE

LOIS E COBURN RORABECK TRUST / ROLLETTE OIL CO. INC.

L&C AUTOMOTIVE INC

FERDINAND & BARBARA KLOBUCAR REV TRUST

TERRAPIN TRAIL

ROLLETTE OIL CO. INC.

TURTLE CREEK DEVELOPMENT

TURTLE CREEK DEVELOPMENT

SB ON RAMP

NB OFF RAMP

LEON & DONNA HAHN REV TRUST

TURTLE CREEK DEVELOPMENT

LEON & DONNA HAHN REV TRUST

LEON & DONNA HAHN REV TRUST

39

90

PROPOSED TYPICAL SECTION: COUNTY S BACKAGE AND FRONTAGE ROADS

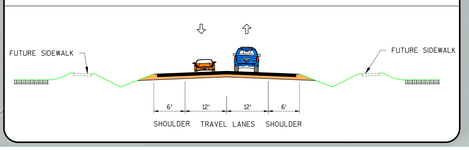

FEET
0 100 200

LEGEND

- BRIDGES
- EXISTING PARCEL BOUNDARY
- CONSTRUCTION LIMITS
- TEMPORARY CONSTRUCTION EASEMENT
- PROPOSED RIGHT-OF-WAY
- PROPOSED ROADWAY IMPROVEMENTS
- X DRIVEWAY ACCESS REMOVED

WISCONSIN DEPARTMENT OF TRANSPORTATION

PROJECT I.D. 1003-10-01
I-39/90 PROJECT - SOUTH SEGMENT
ILLINOIS STATE LINE TO COUNTY O, SOUTH OF JANESVILLE
OCTOBER 2, 2014
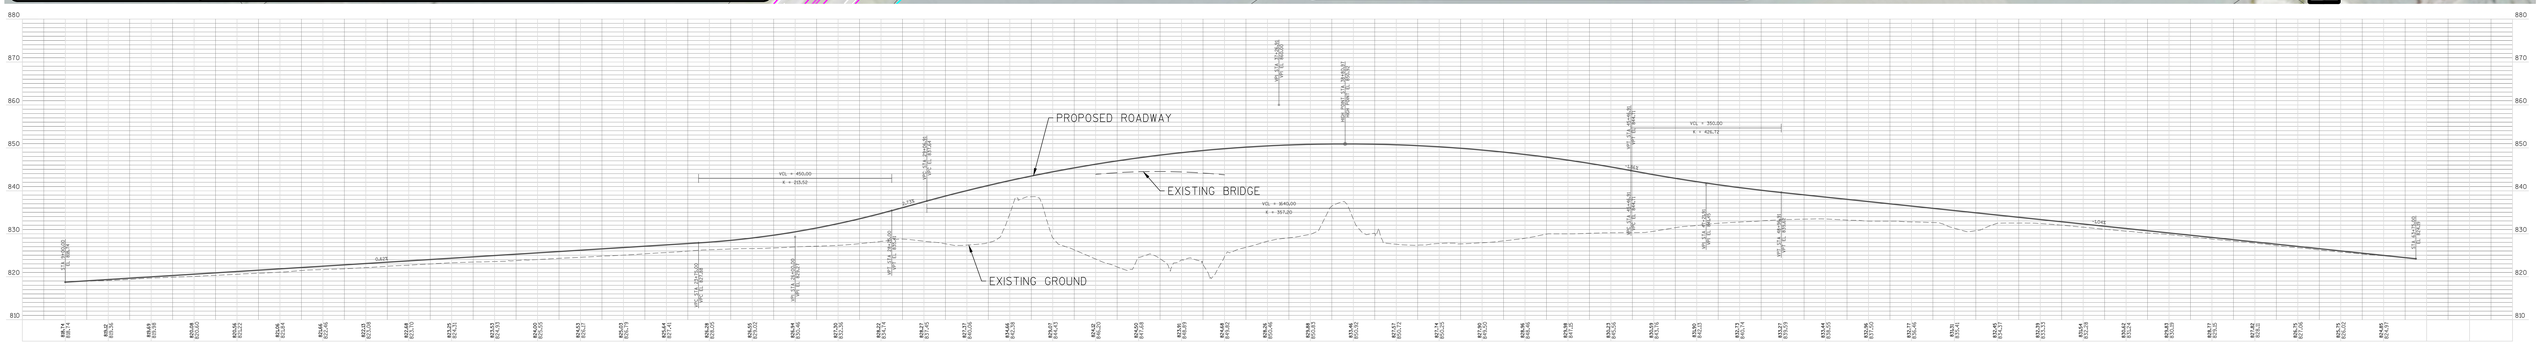
39/90 IMPROVING a gateway to Wisconsin