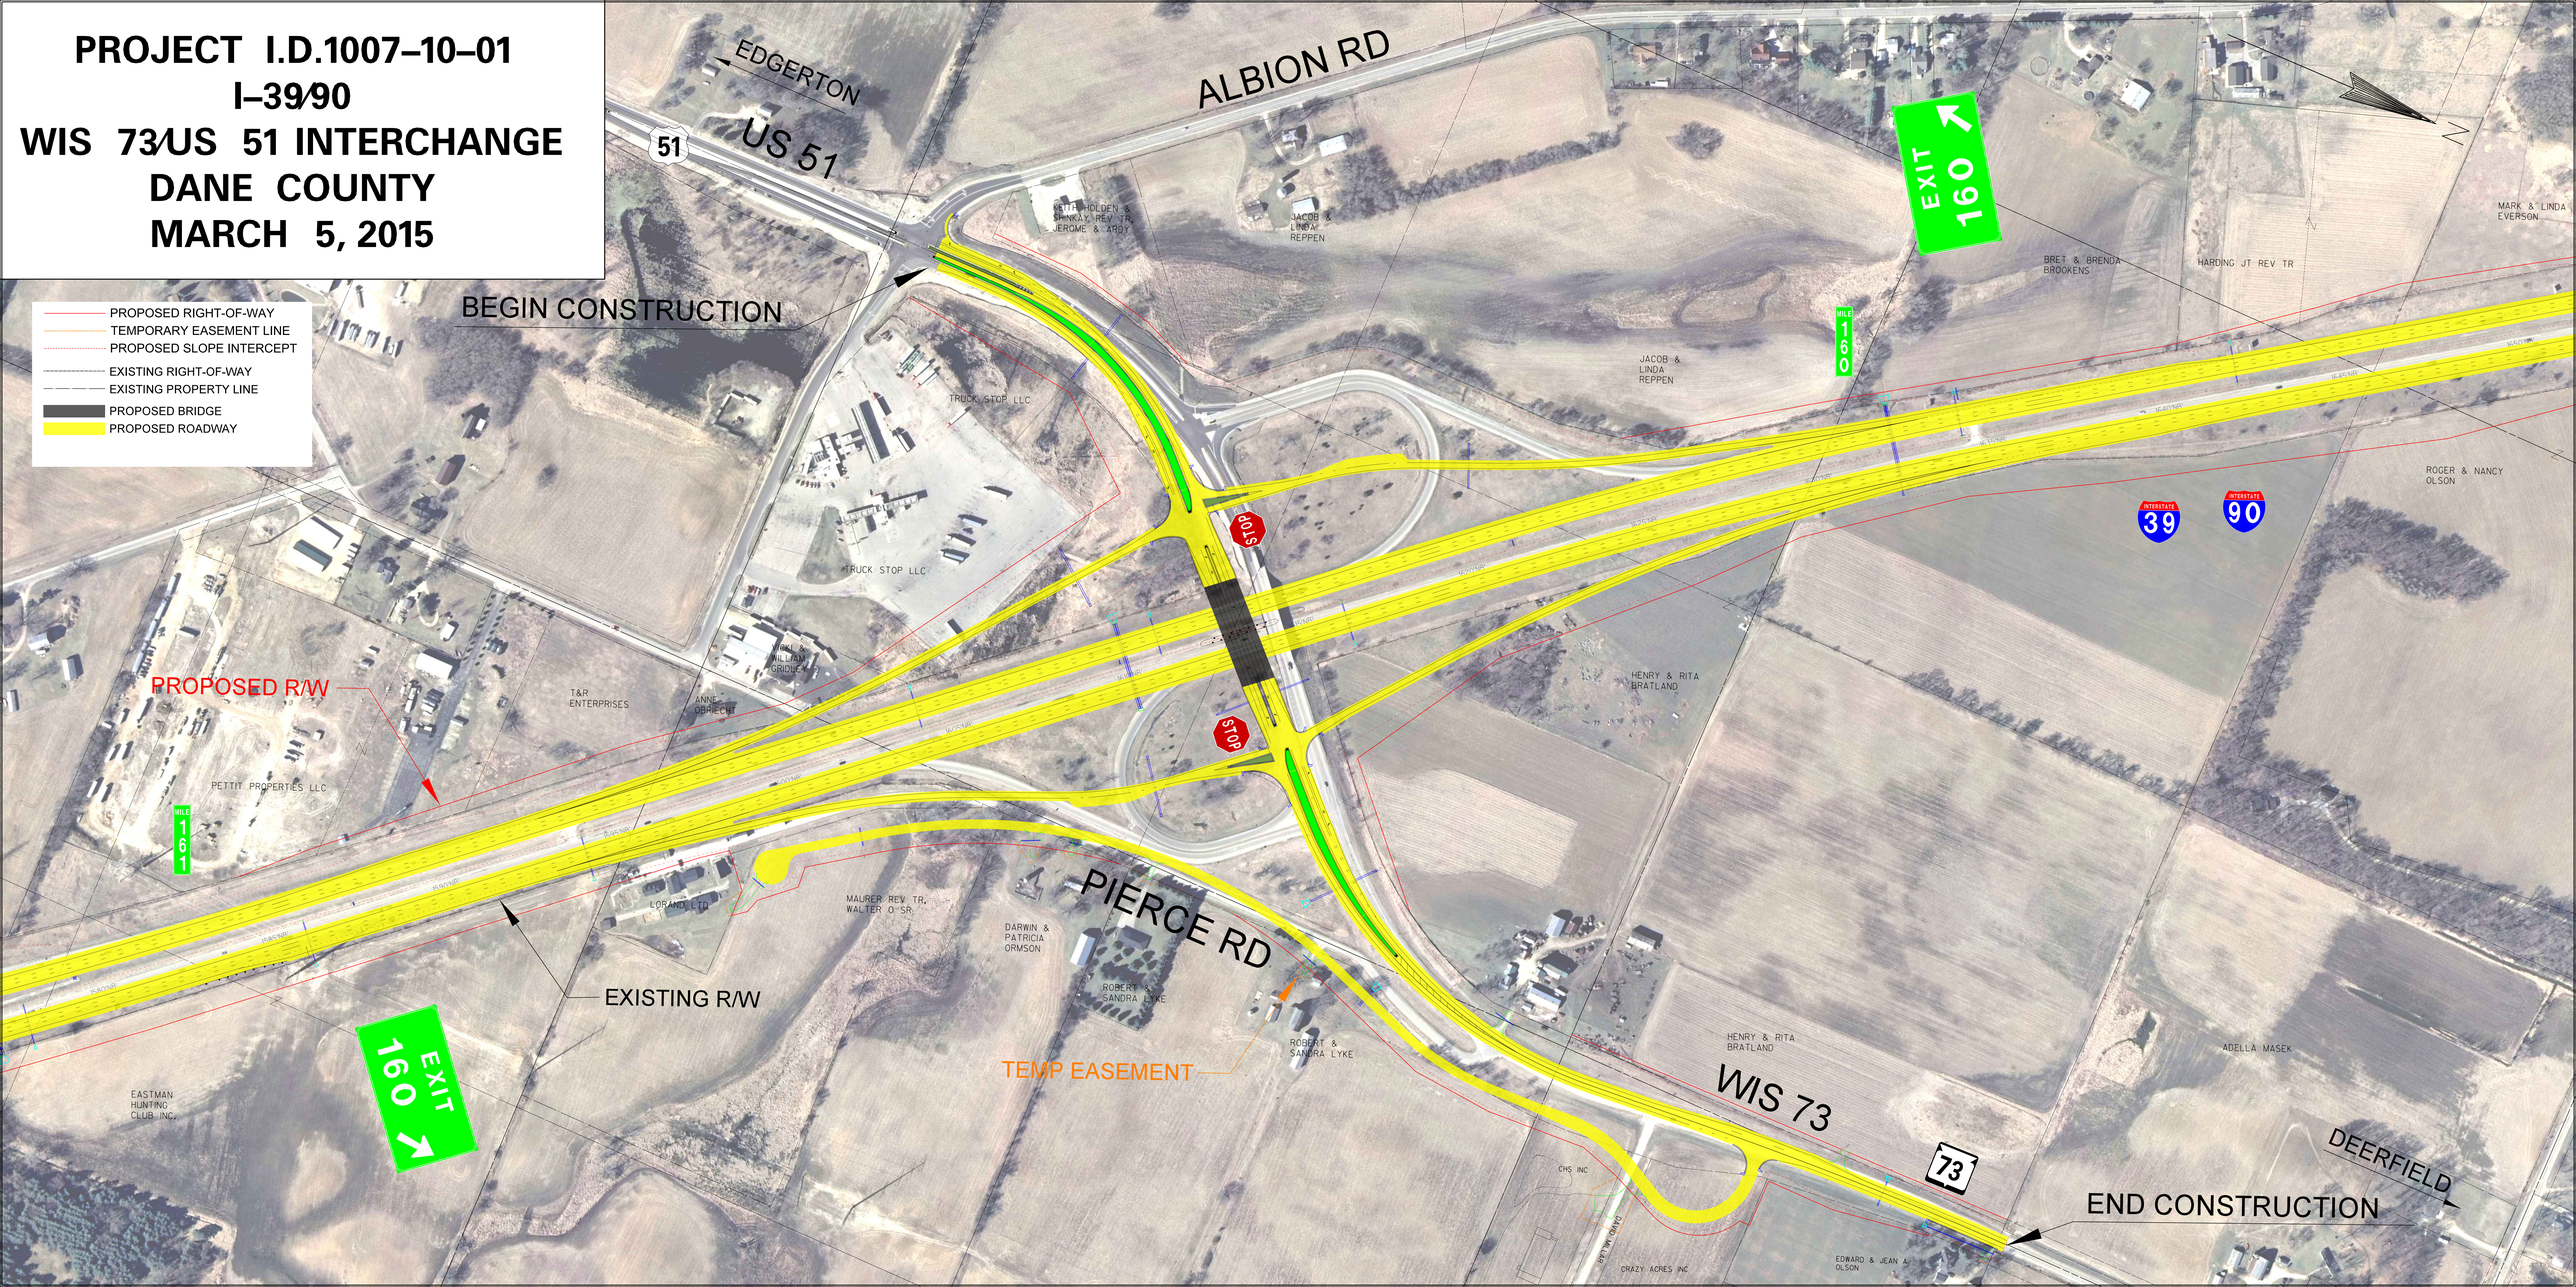PROJECT I.D.1007–10–01
I–39/90
WIS 73/US 51 INTERCHANGE
DANE COUNTY
MARCH 5, 2015