# 2019 - I-39/90 CONSTRUCTION STAGING OVERVIEW
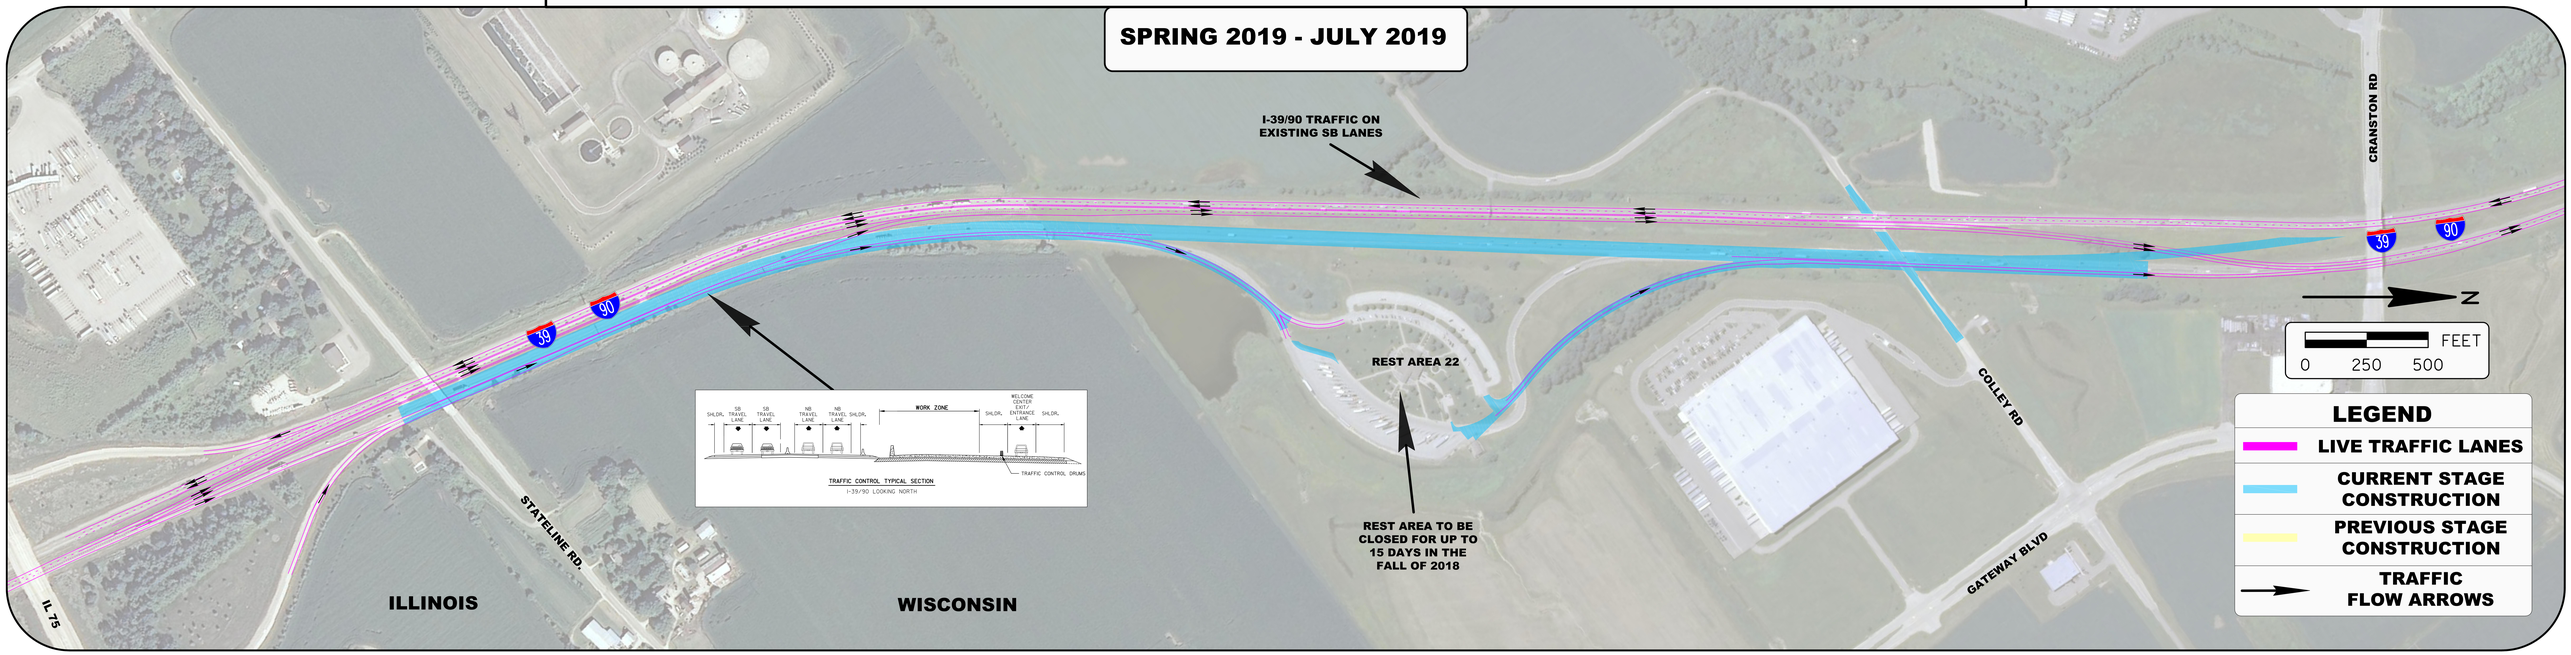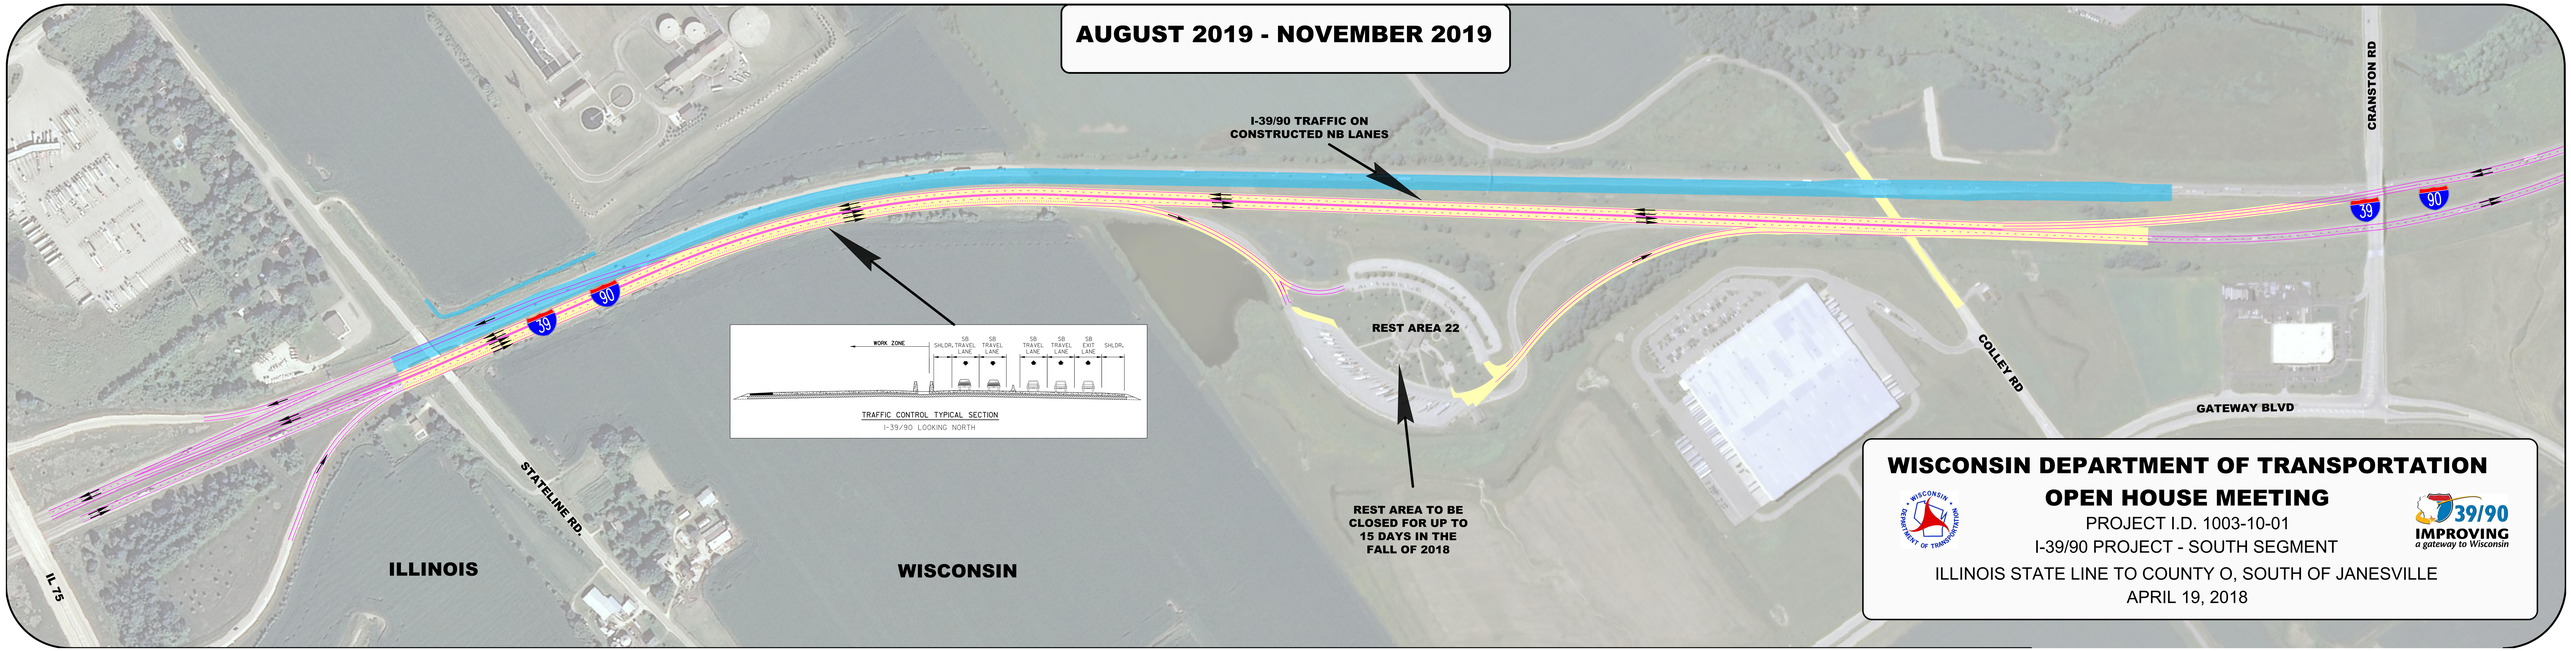
EXHIBIT SHOWS TRAFFIC ROUTING THROUGH THE WORK ZONE DURING THE MAJORITY OF 2019. ADDITIONAL TRAFFIC SHIFTS WILL OCCUR.