NORTHBOUND IH 39/90 COLLECTOR DISTRIBUTOR (CD) ROAD SIGNING

WISCONSIN DEPARTMENT OF TRANSPORTATION
LOCAL BUSINESS MEETING
IH 39/90 - CENTRAL SEGMENT
RACINE STREET TO KENNEDY ROAD
DECEMBER 8, 2015

N
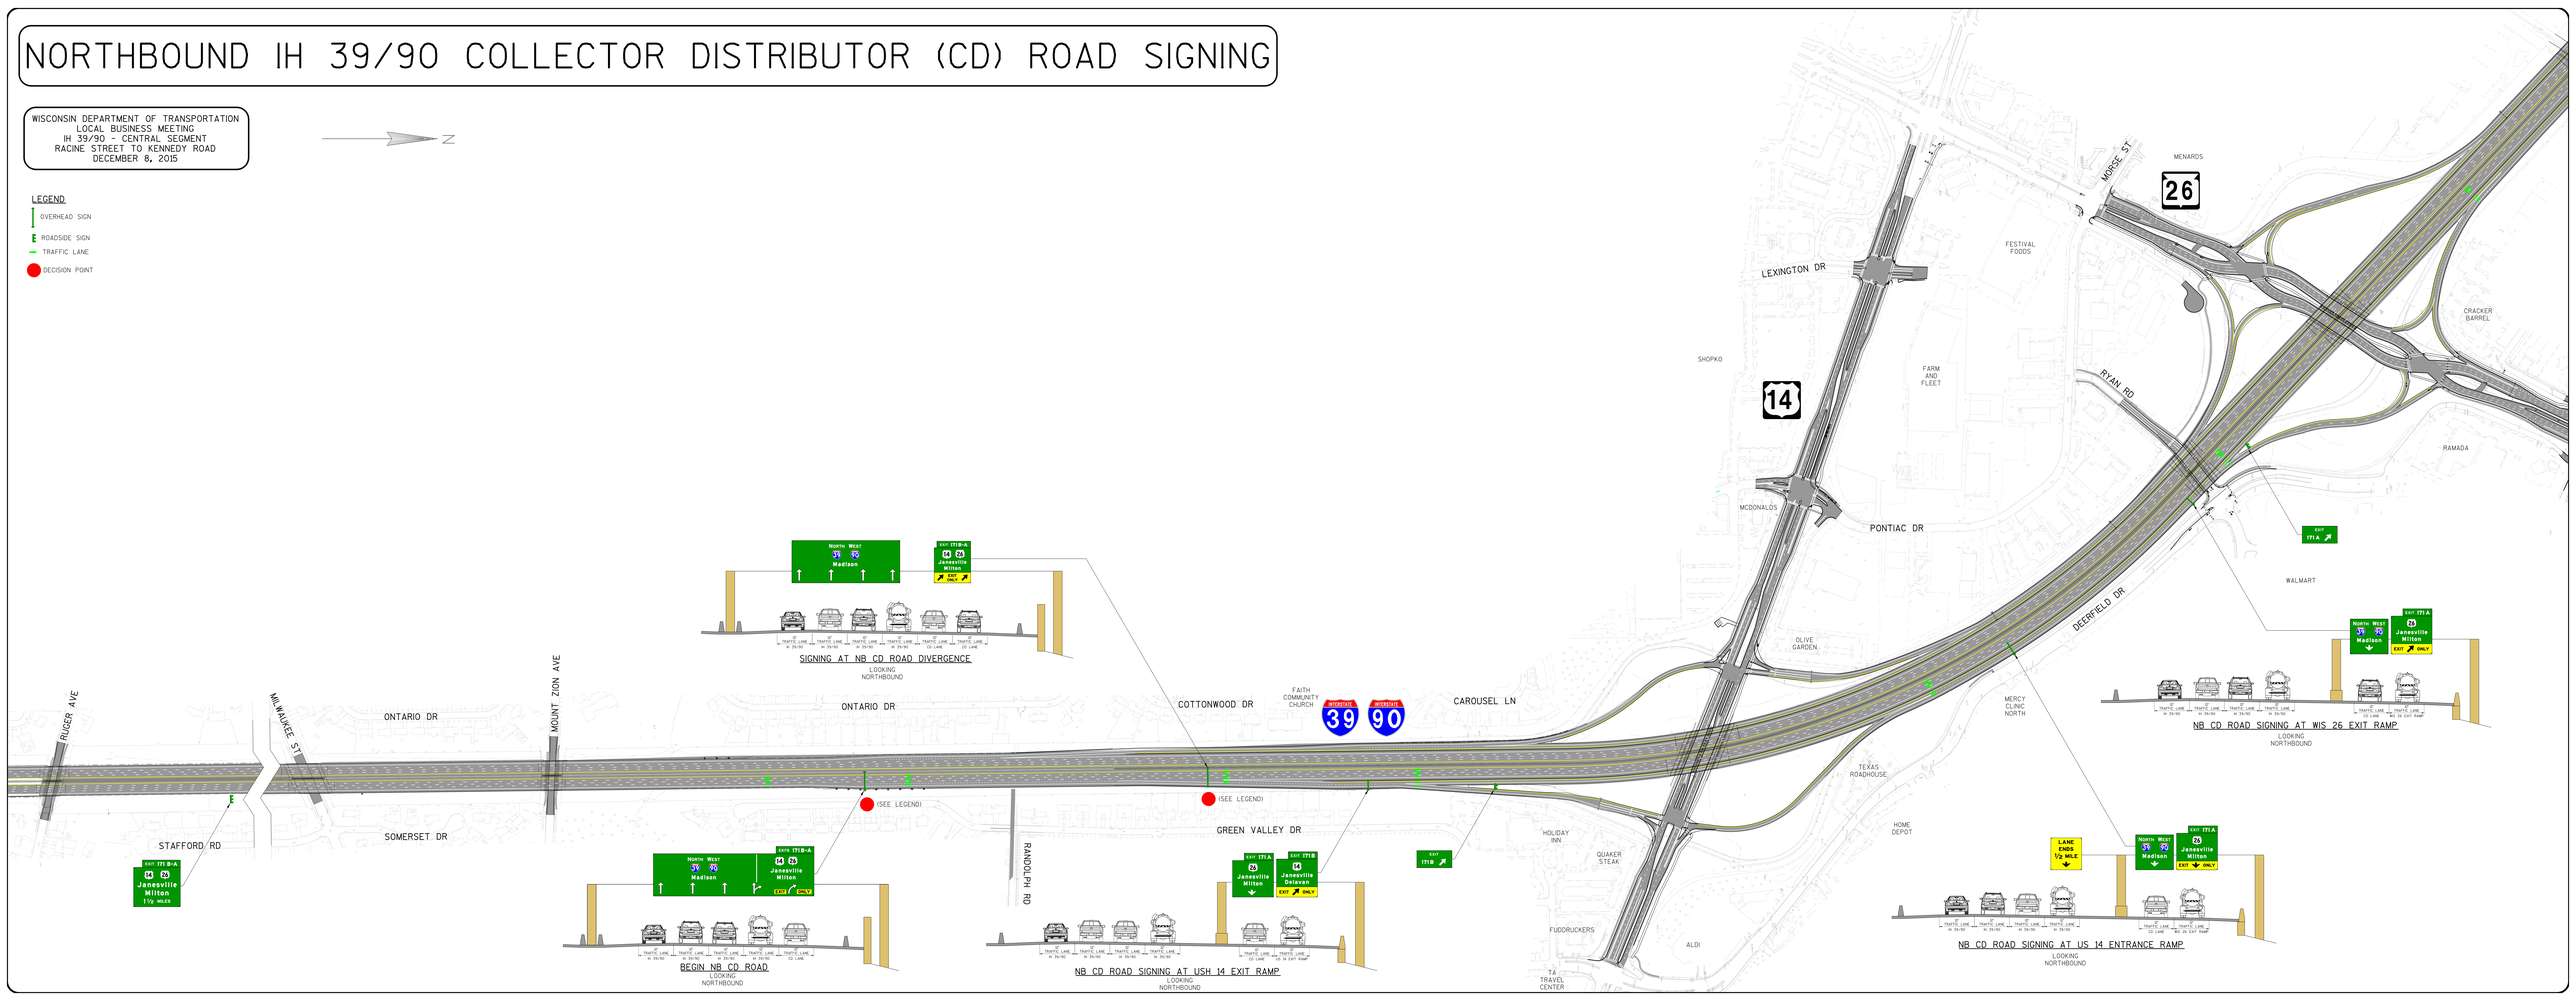
LEGEND
- OVERHEAD SIGN
- E ROADSIDE SIGN
- TRAFFIC LANE
- DECISION POINT