



WISCONSIN DEPARTMENT OF TRANSPORTATION
PUBLIC OPEN HOUSE







PROJECT I.D. 1007-10-01
I-39/90 PROJECT NORTH SEGMENT
(CHURCH STREET TO COUNTY AB)
Dane County
March 20, 2018

SCALE: 1 INCH = 200 FEET

CHURCH STREET - COUNTY HIGHWAY AB SEGMENT



BACKGROUND IMAGE SOURCE: DANE COUNTY, 2010

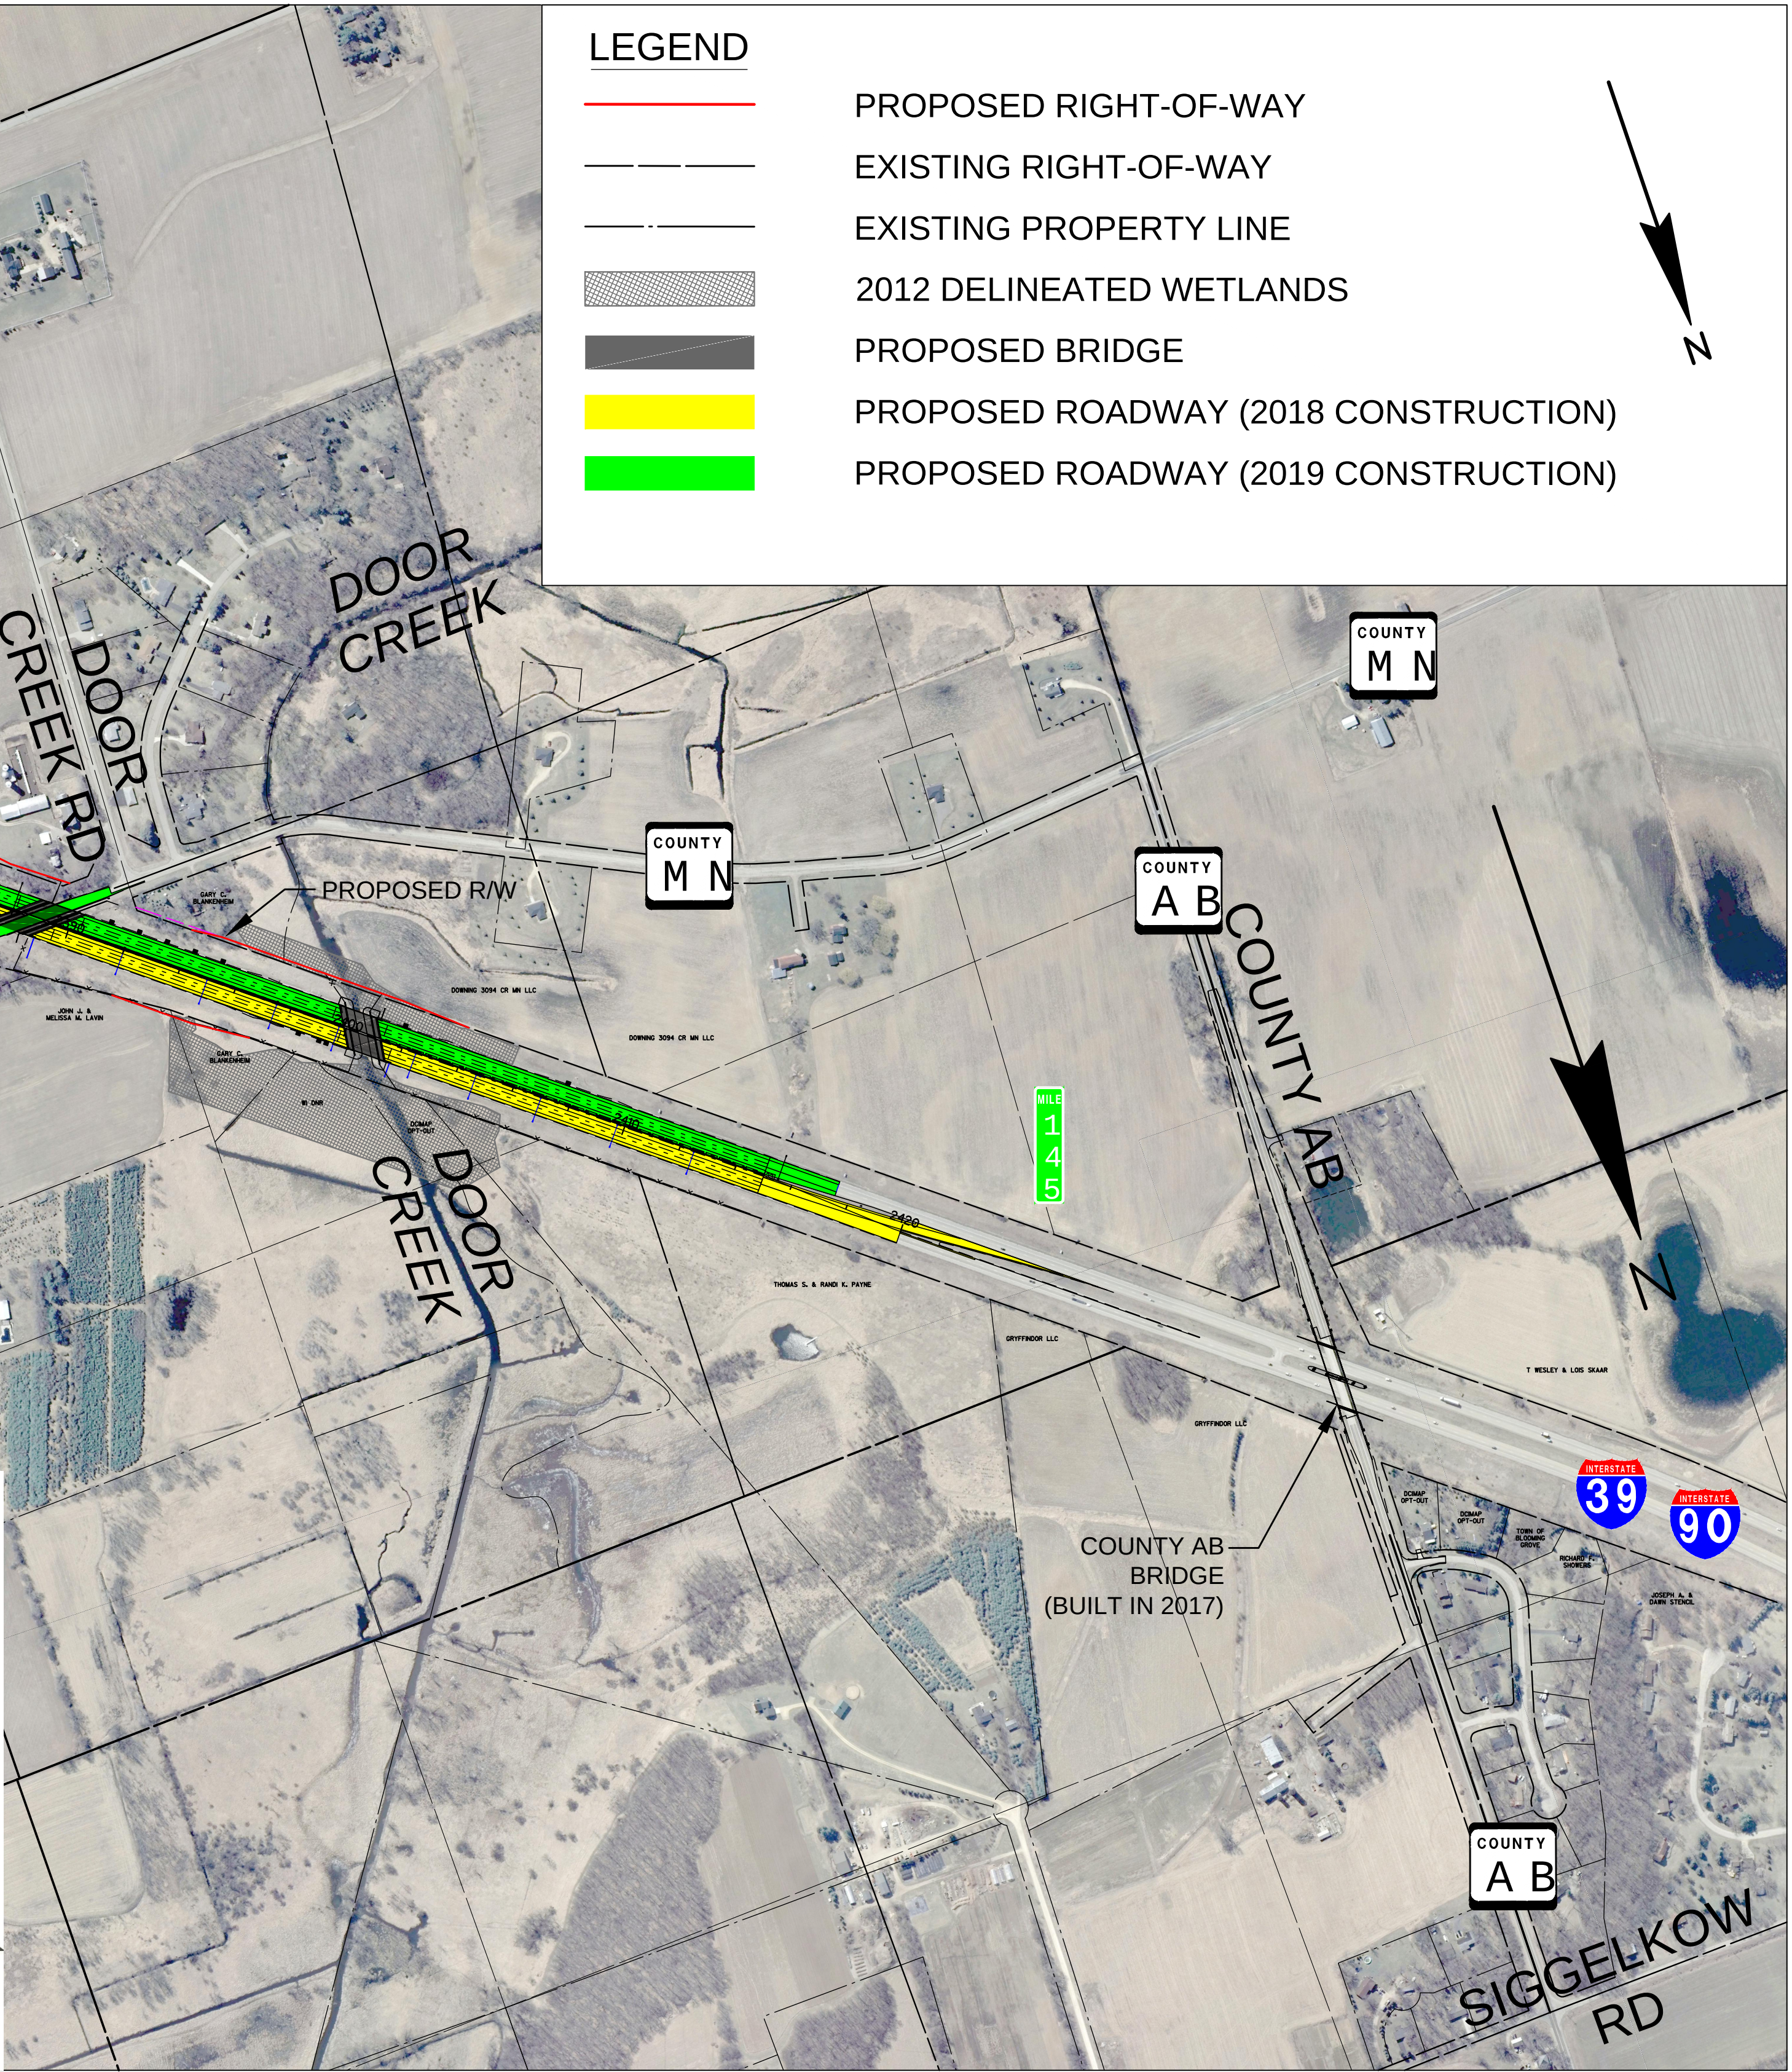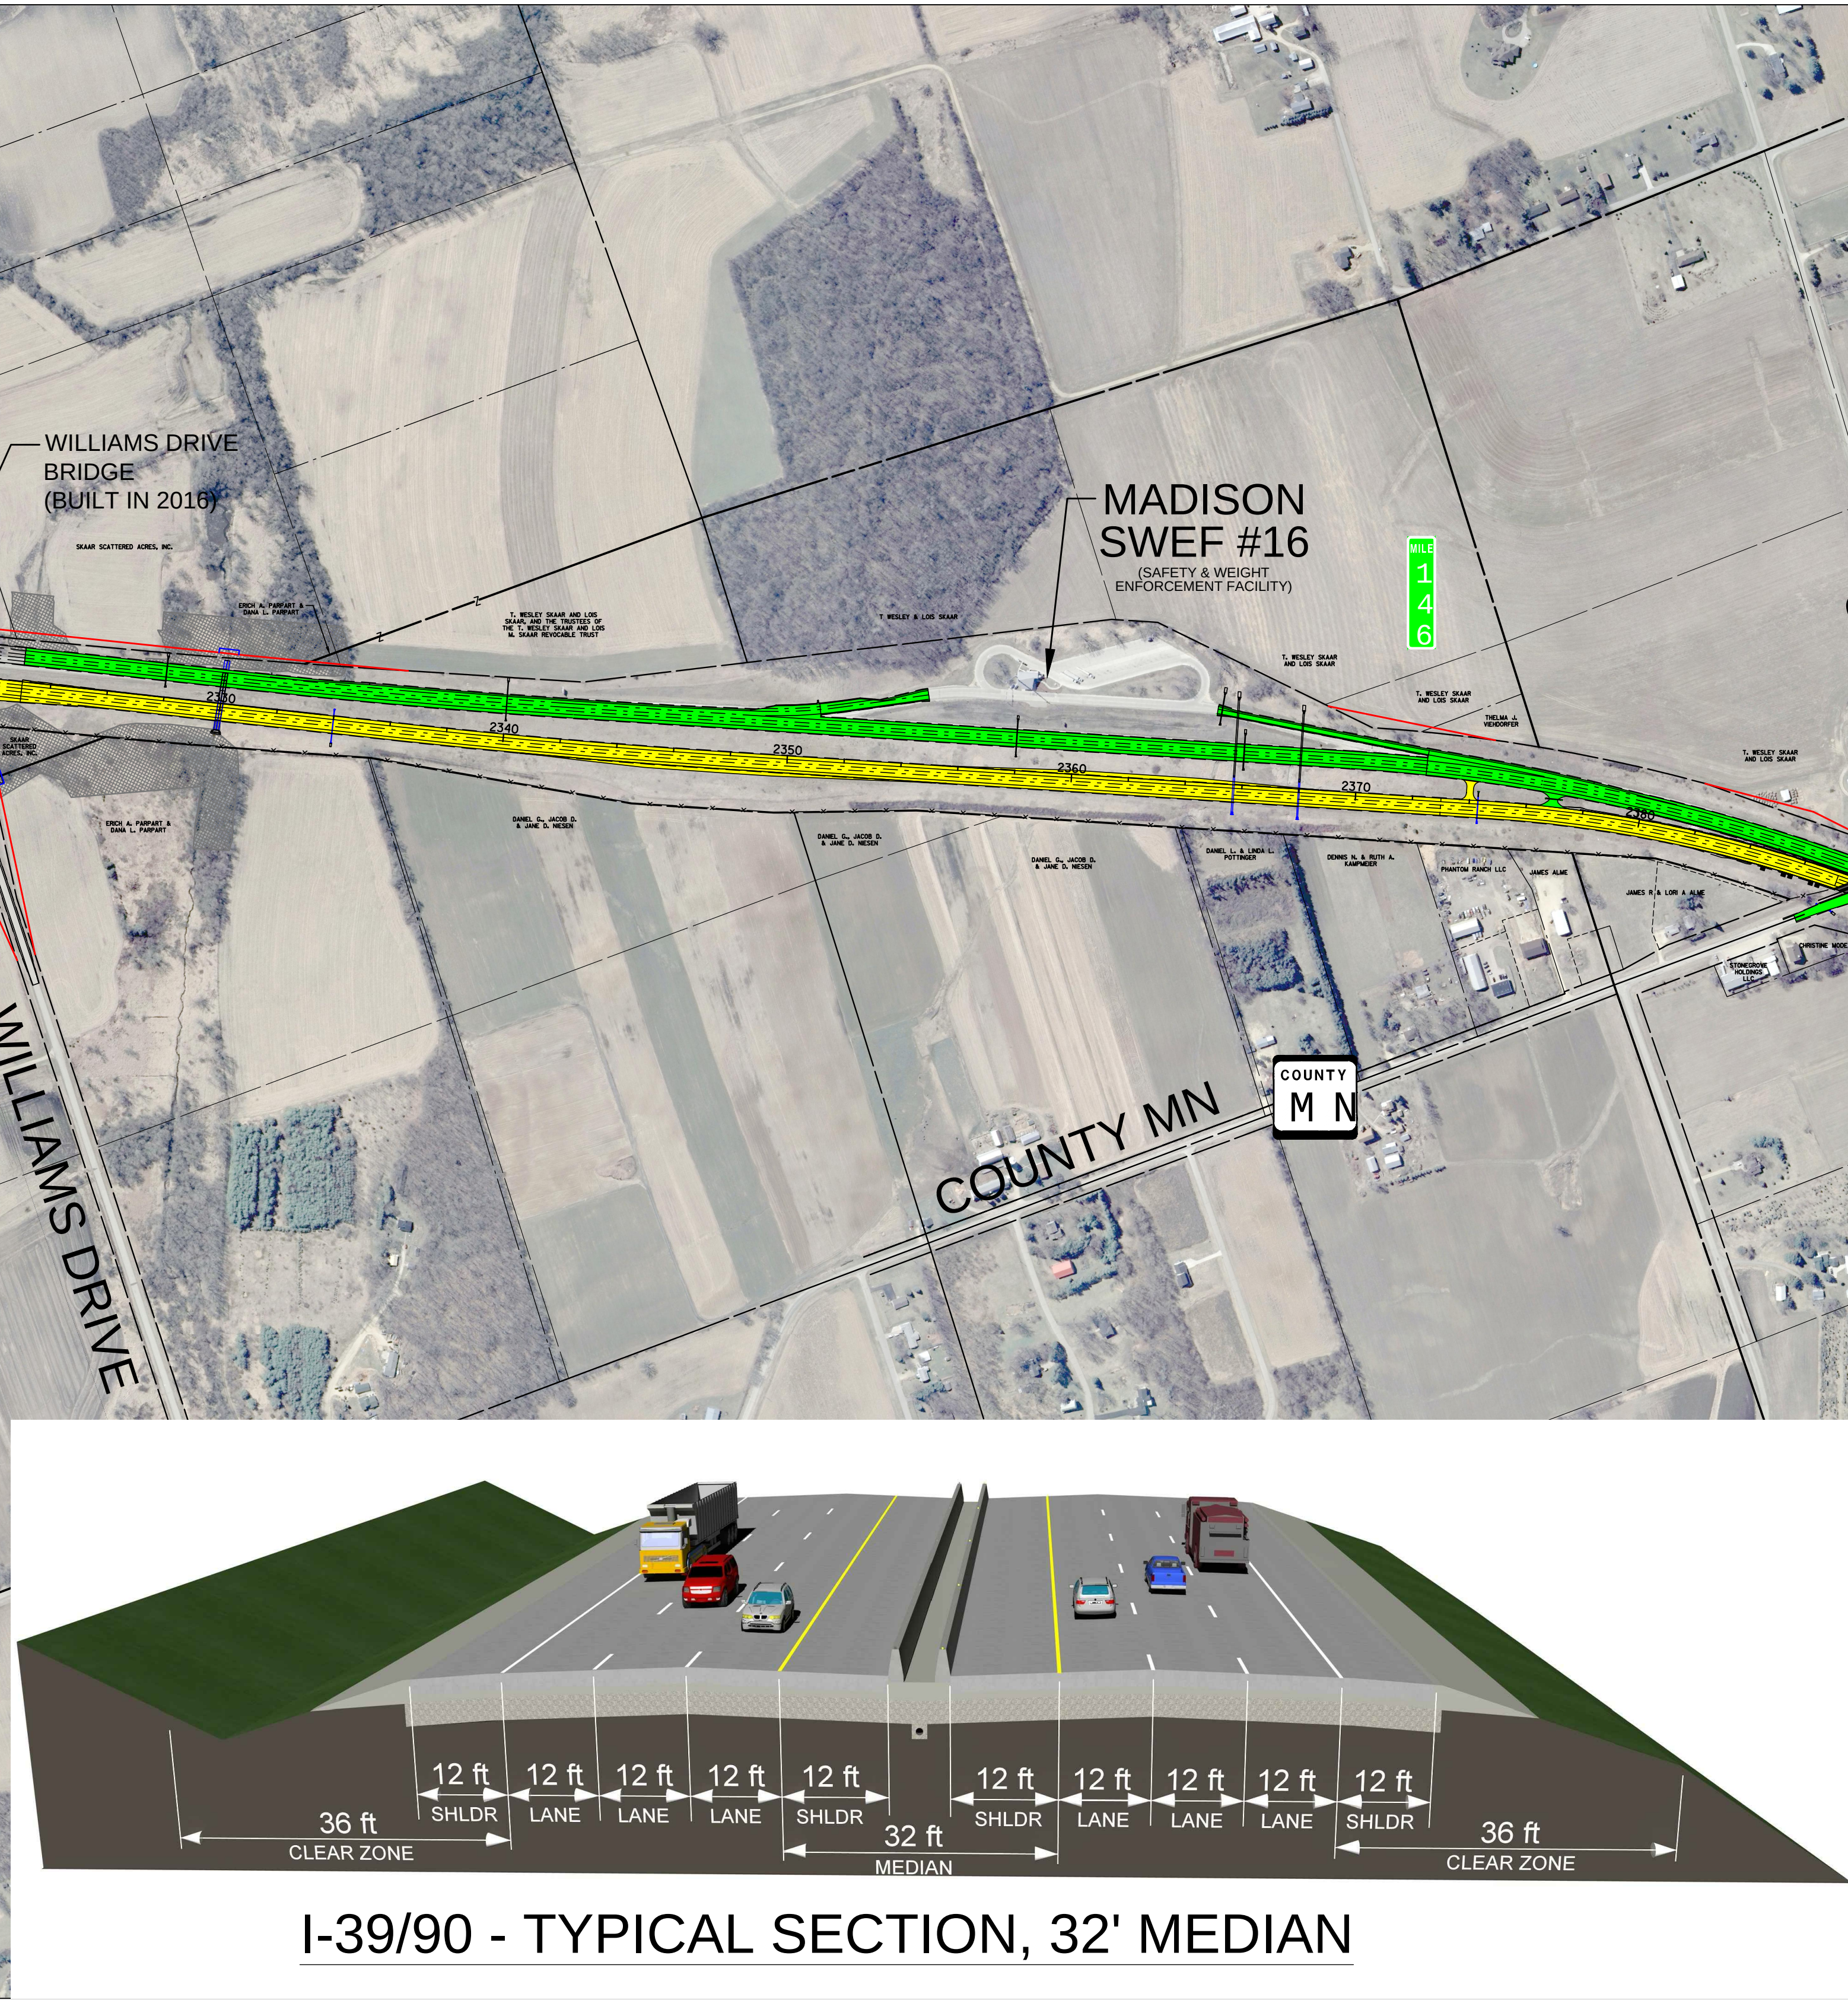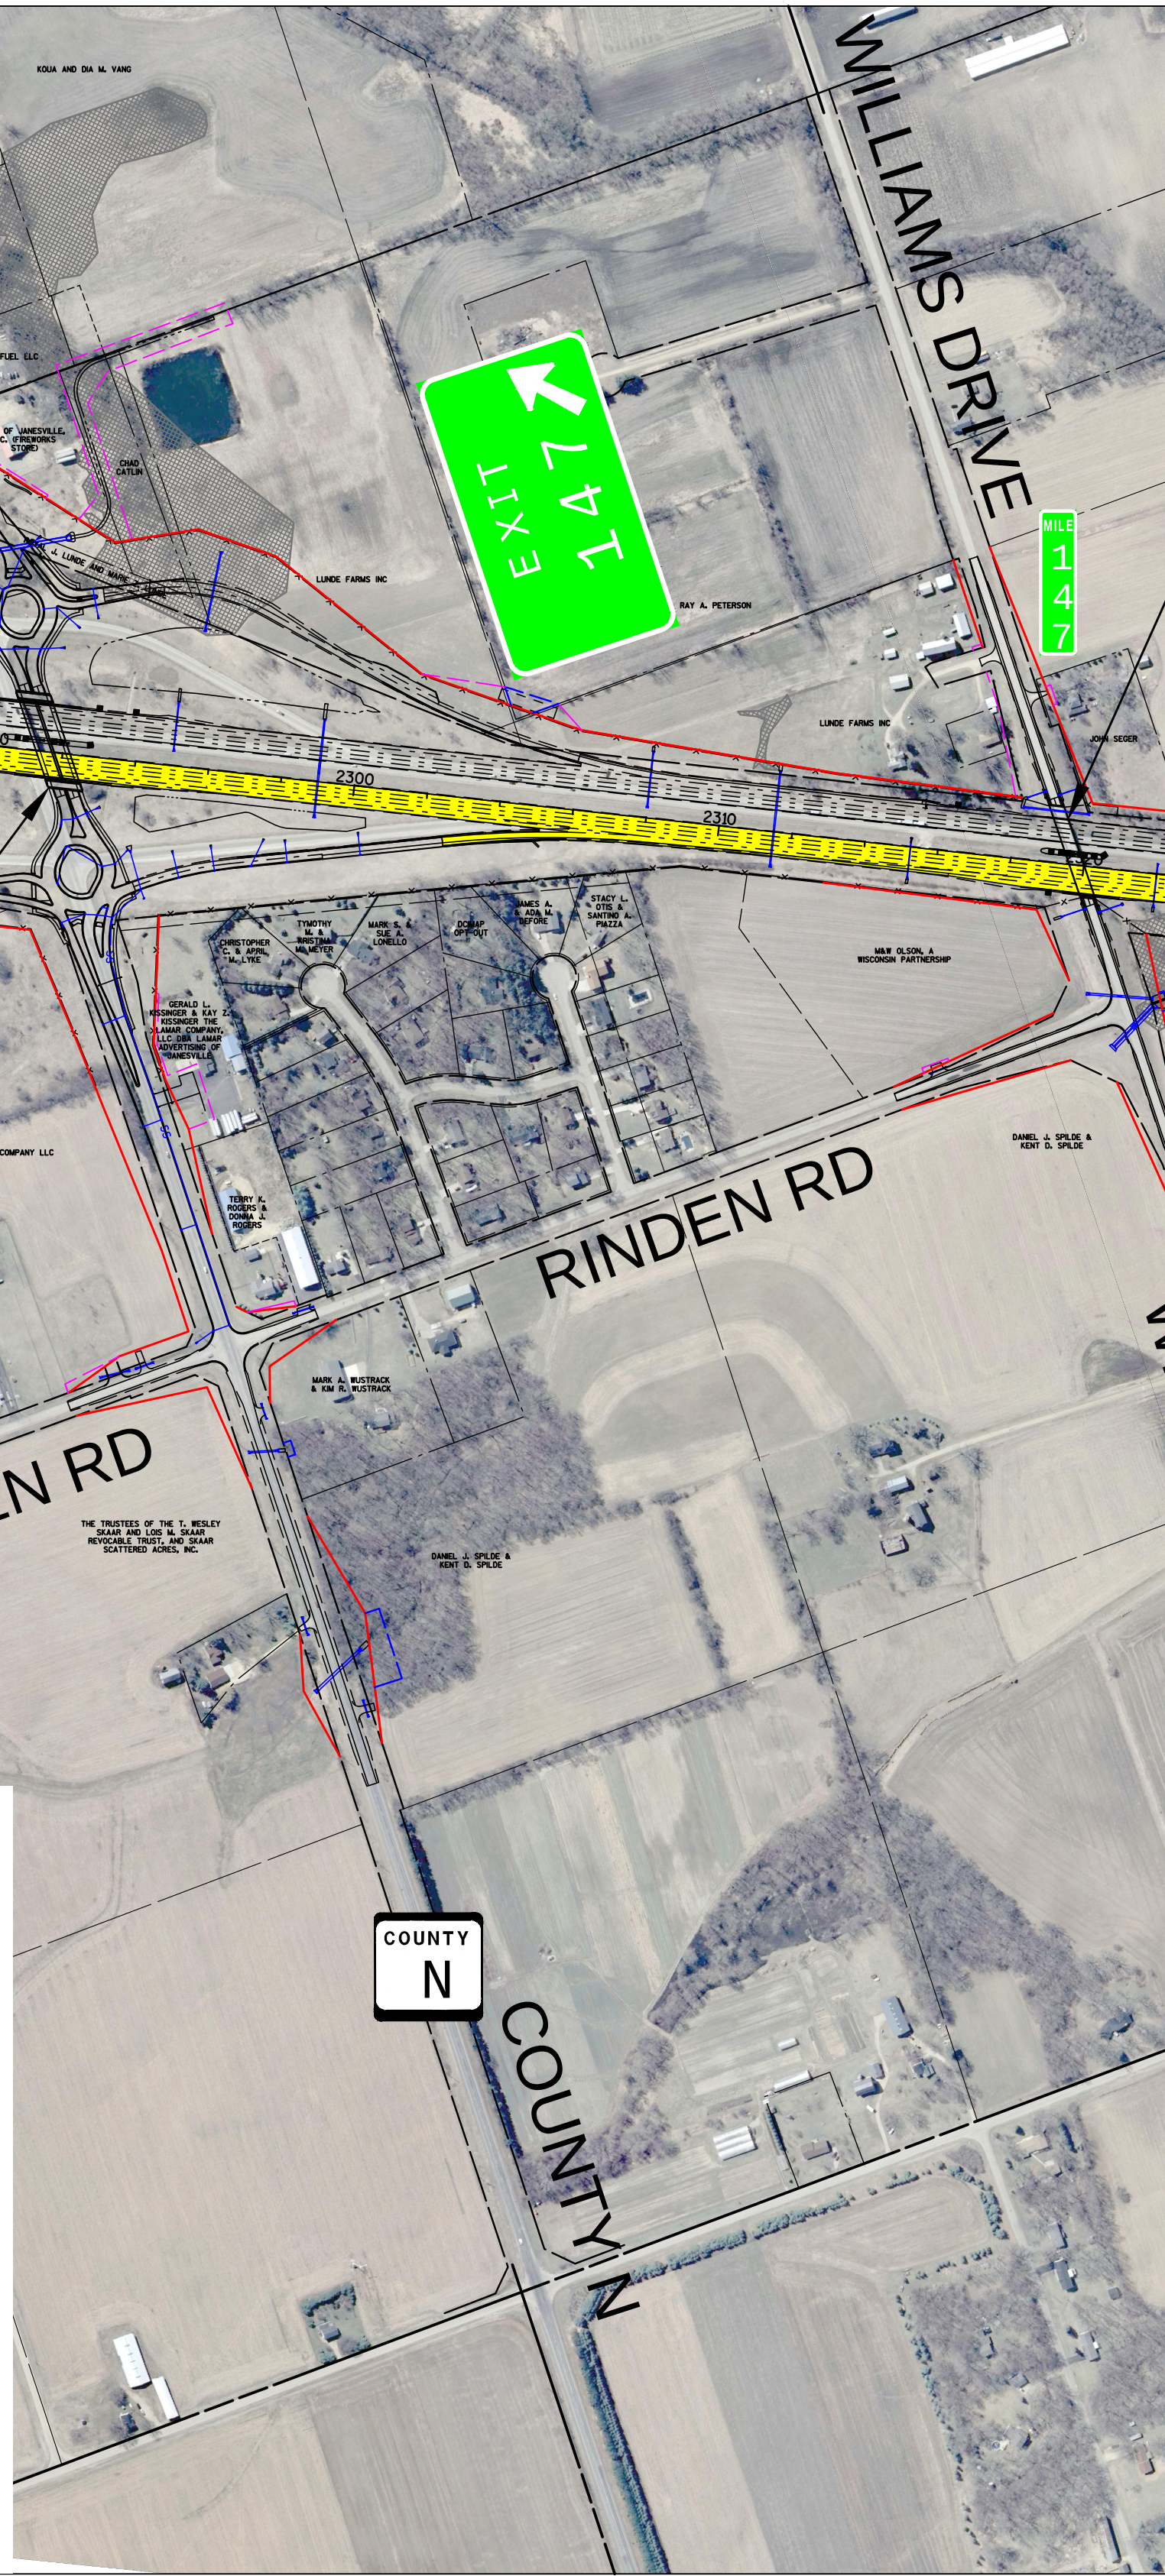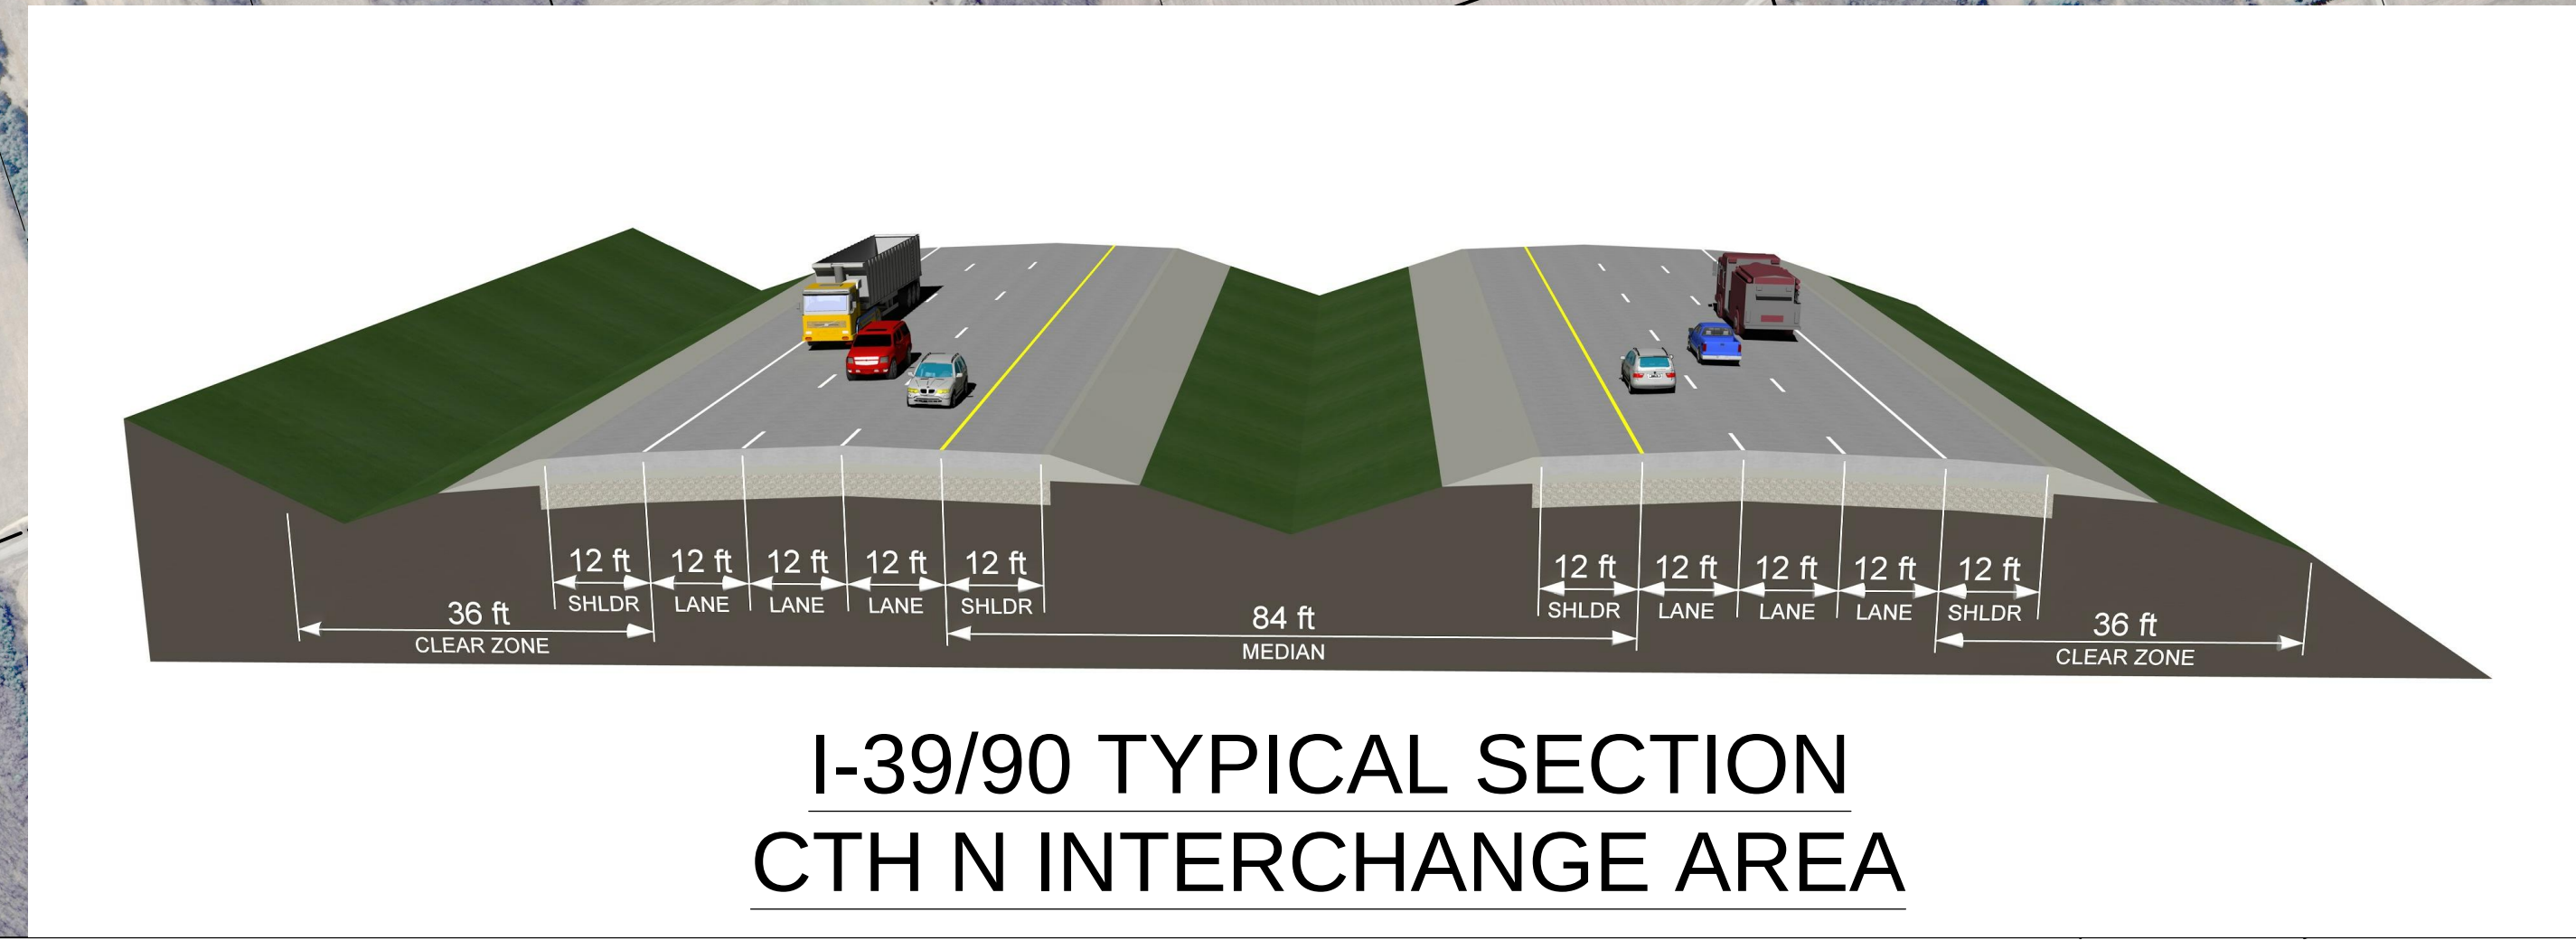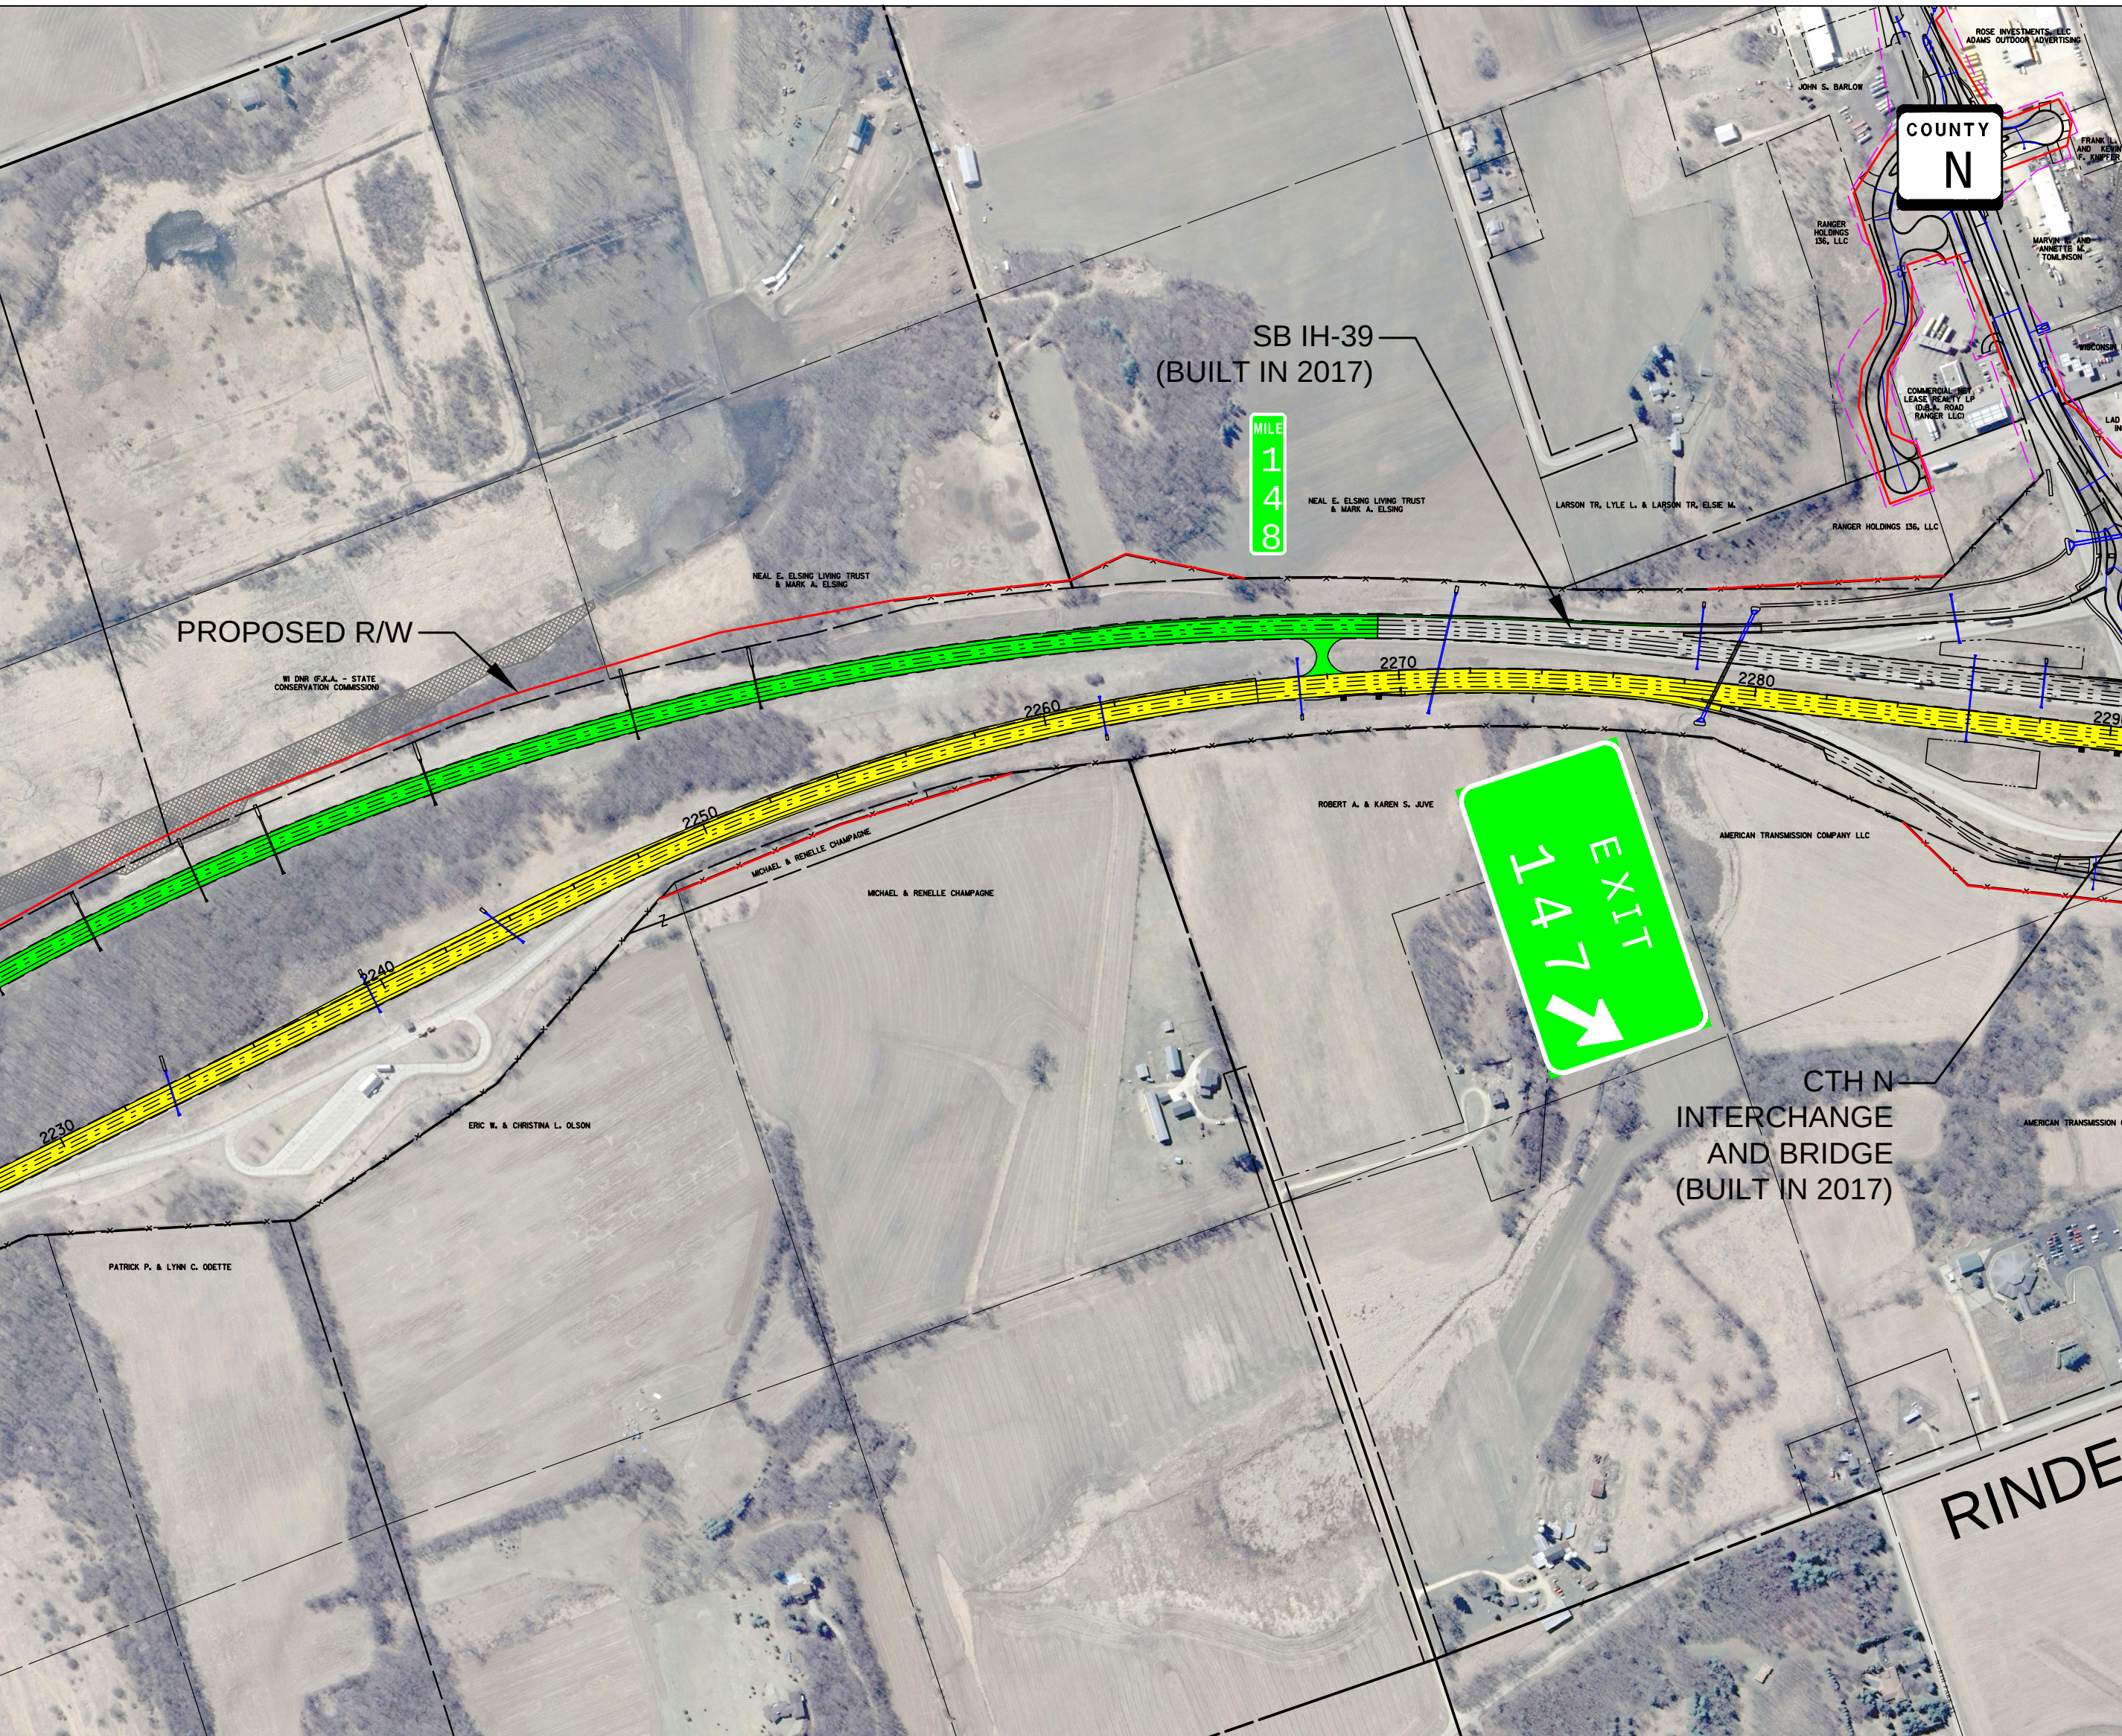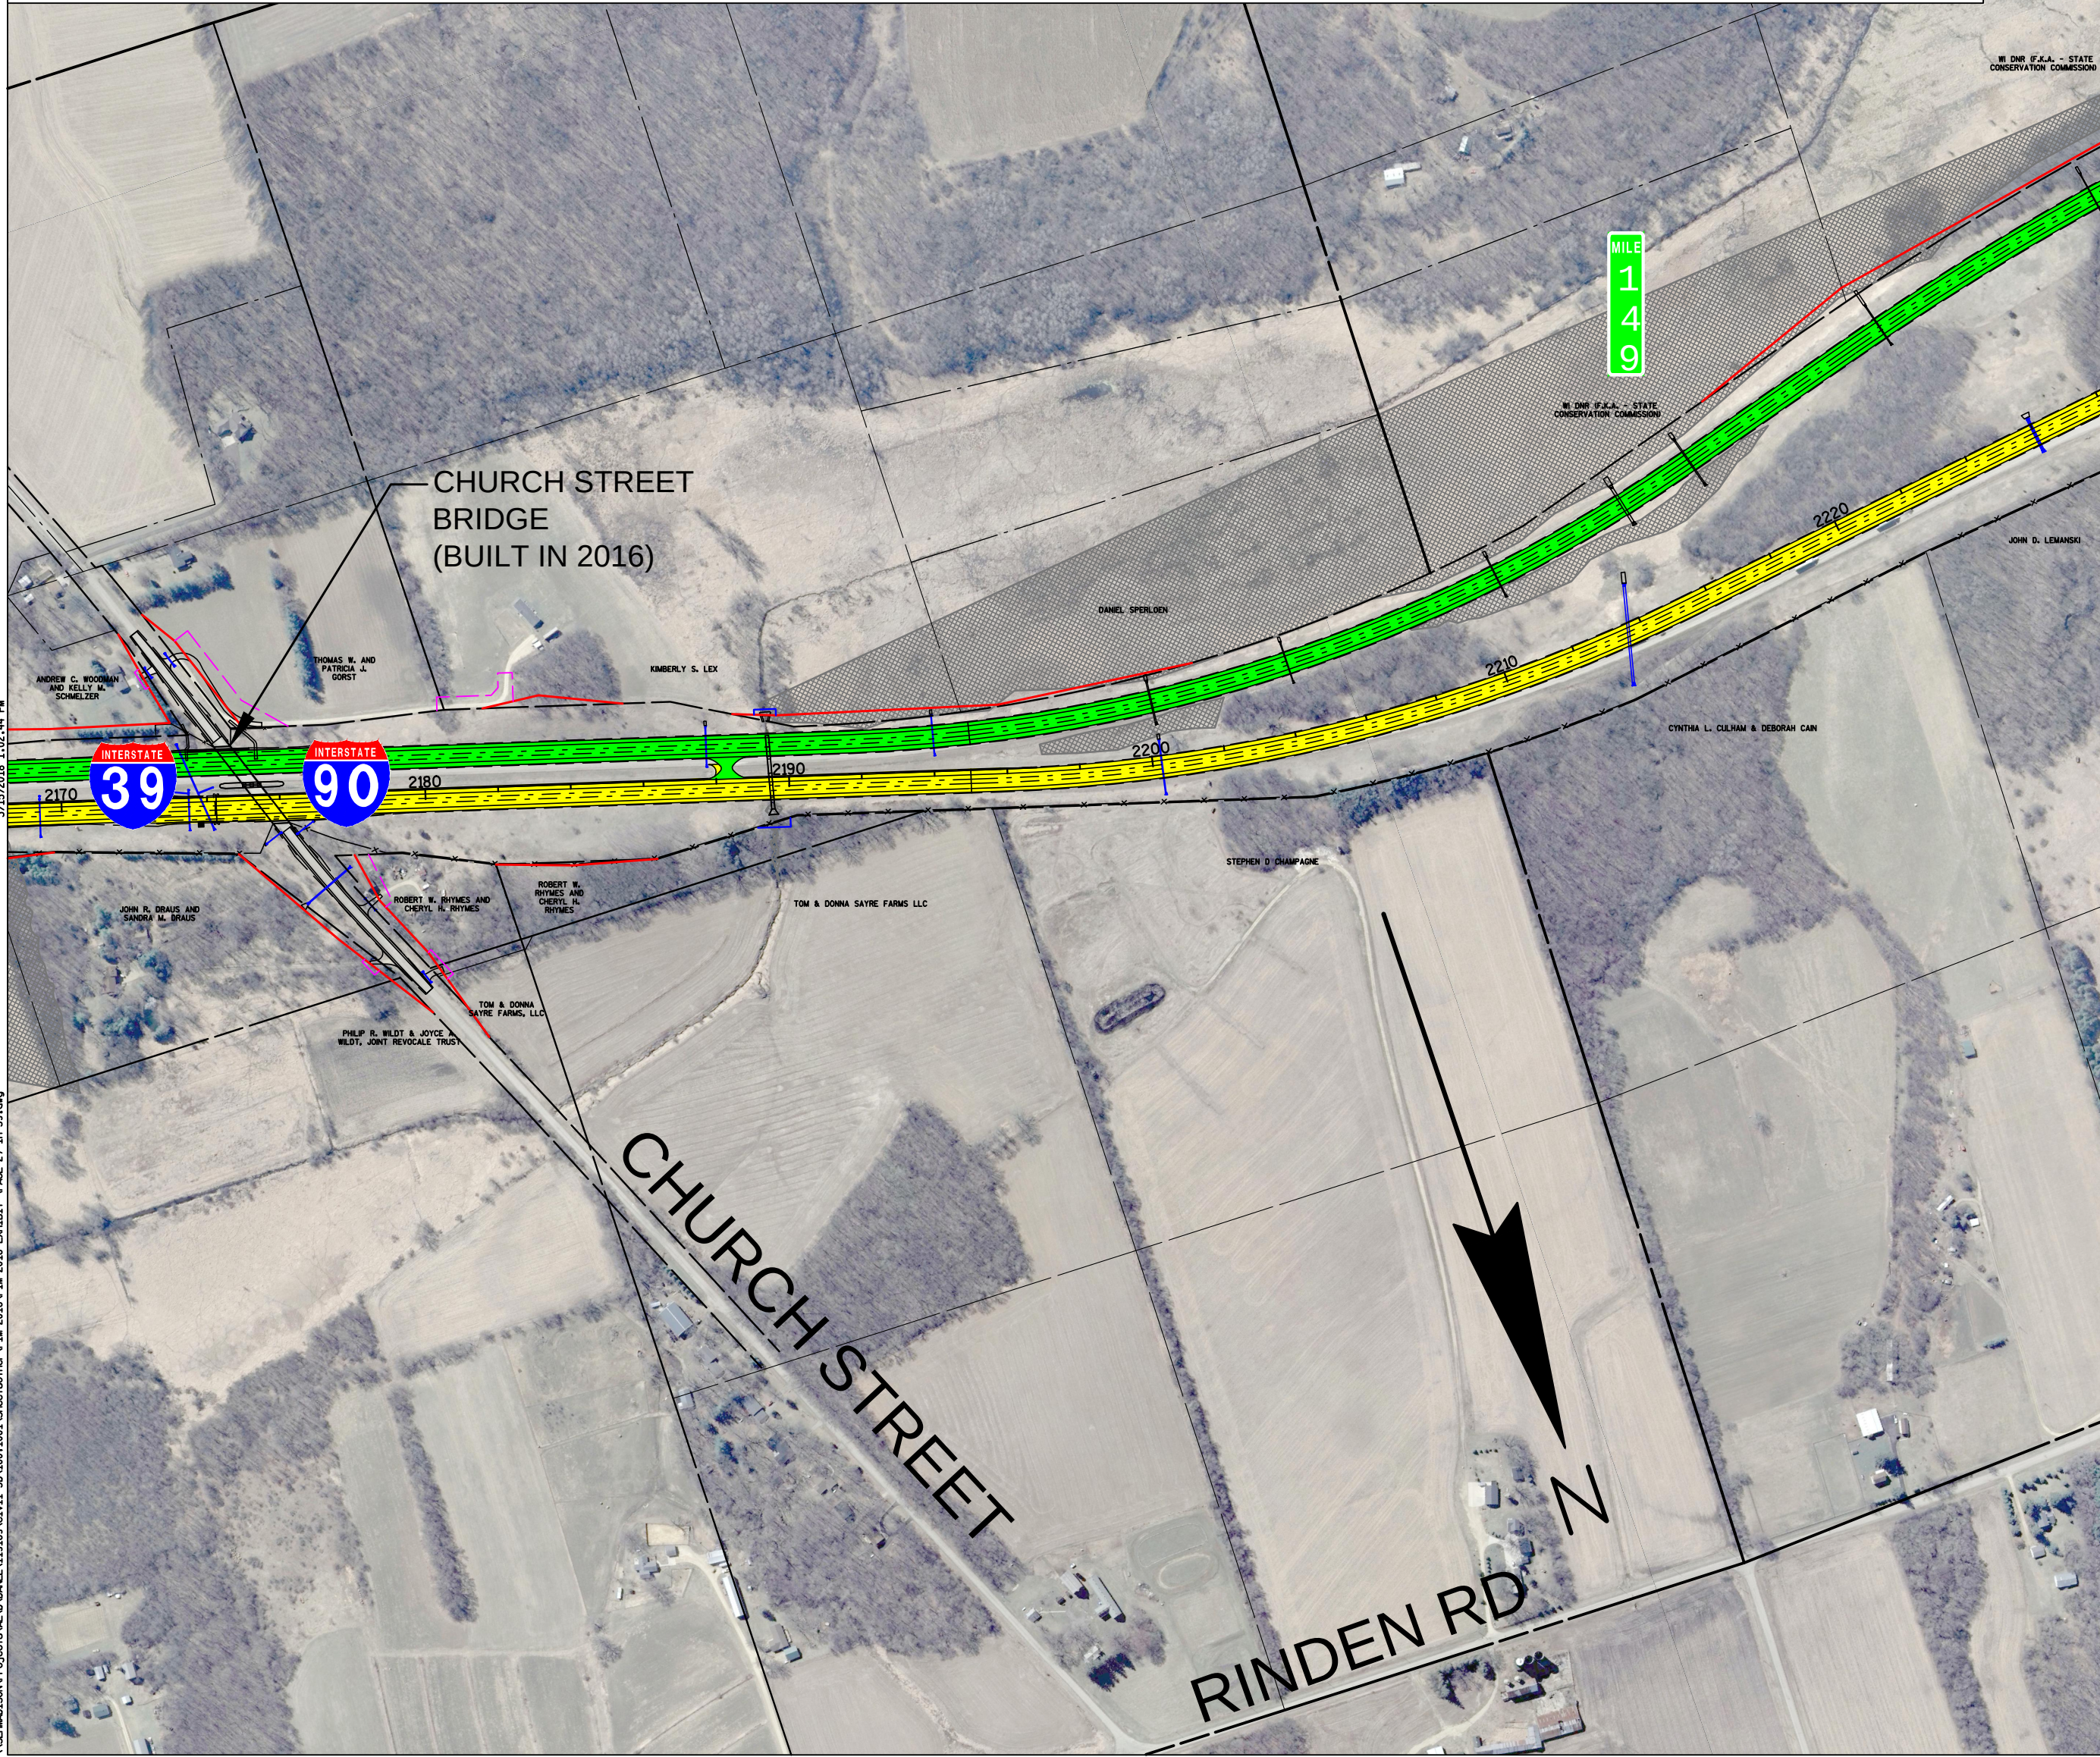

LEGEND

- PROPOSED RIGHT-OF-WAY
- EXISTING RIGHT-OF-WAY
- EXISTING PROPERTY LINE
- 2012 DELINEATED WETLANDS
- PROPOSED BRIDGE
- PROPOSED ROADWAY (2018 CONSTRUCTION)
- PROPOSED ROADWAY (2019 CONSTRUCTION)

