


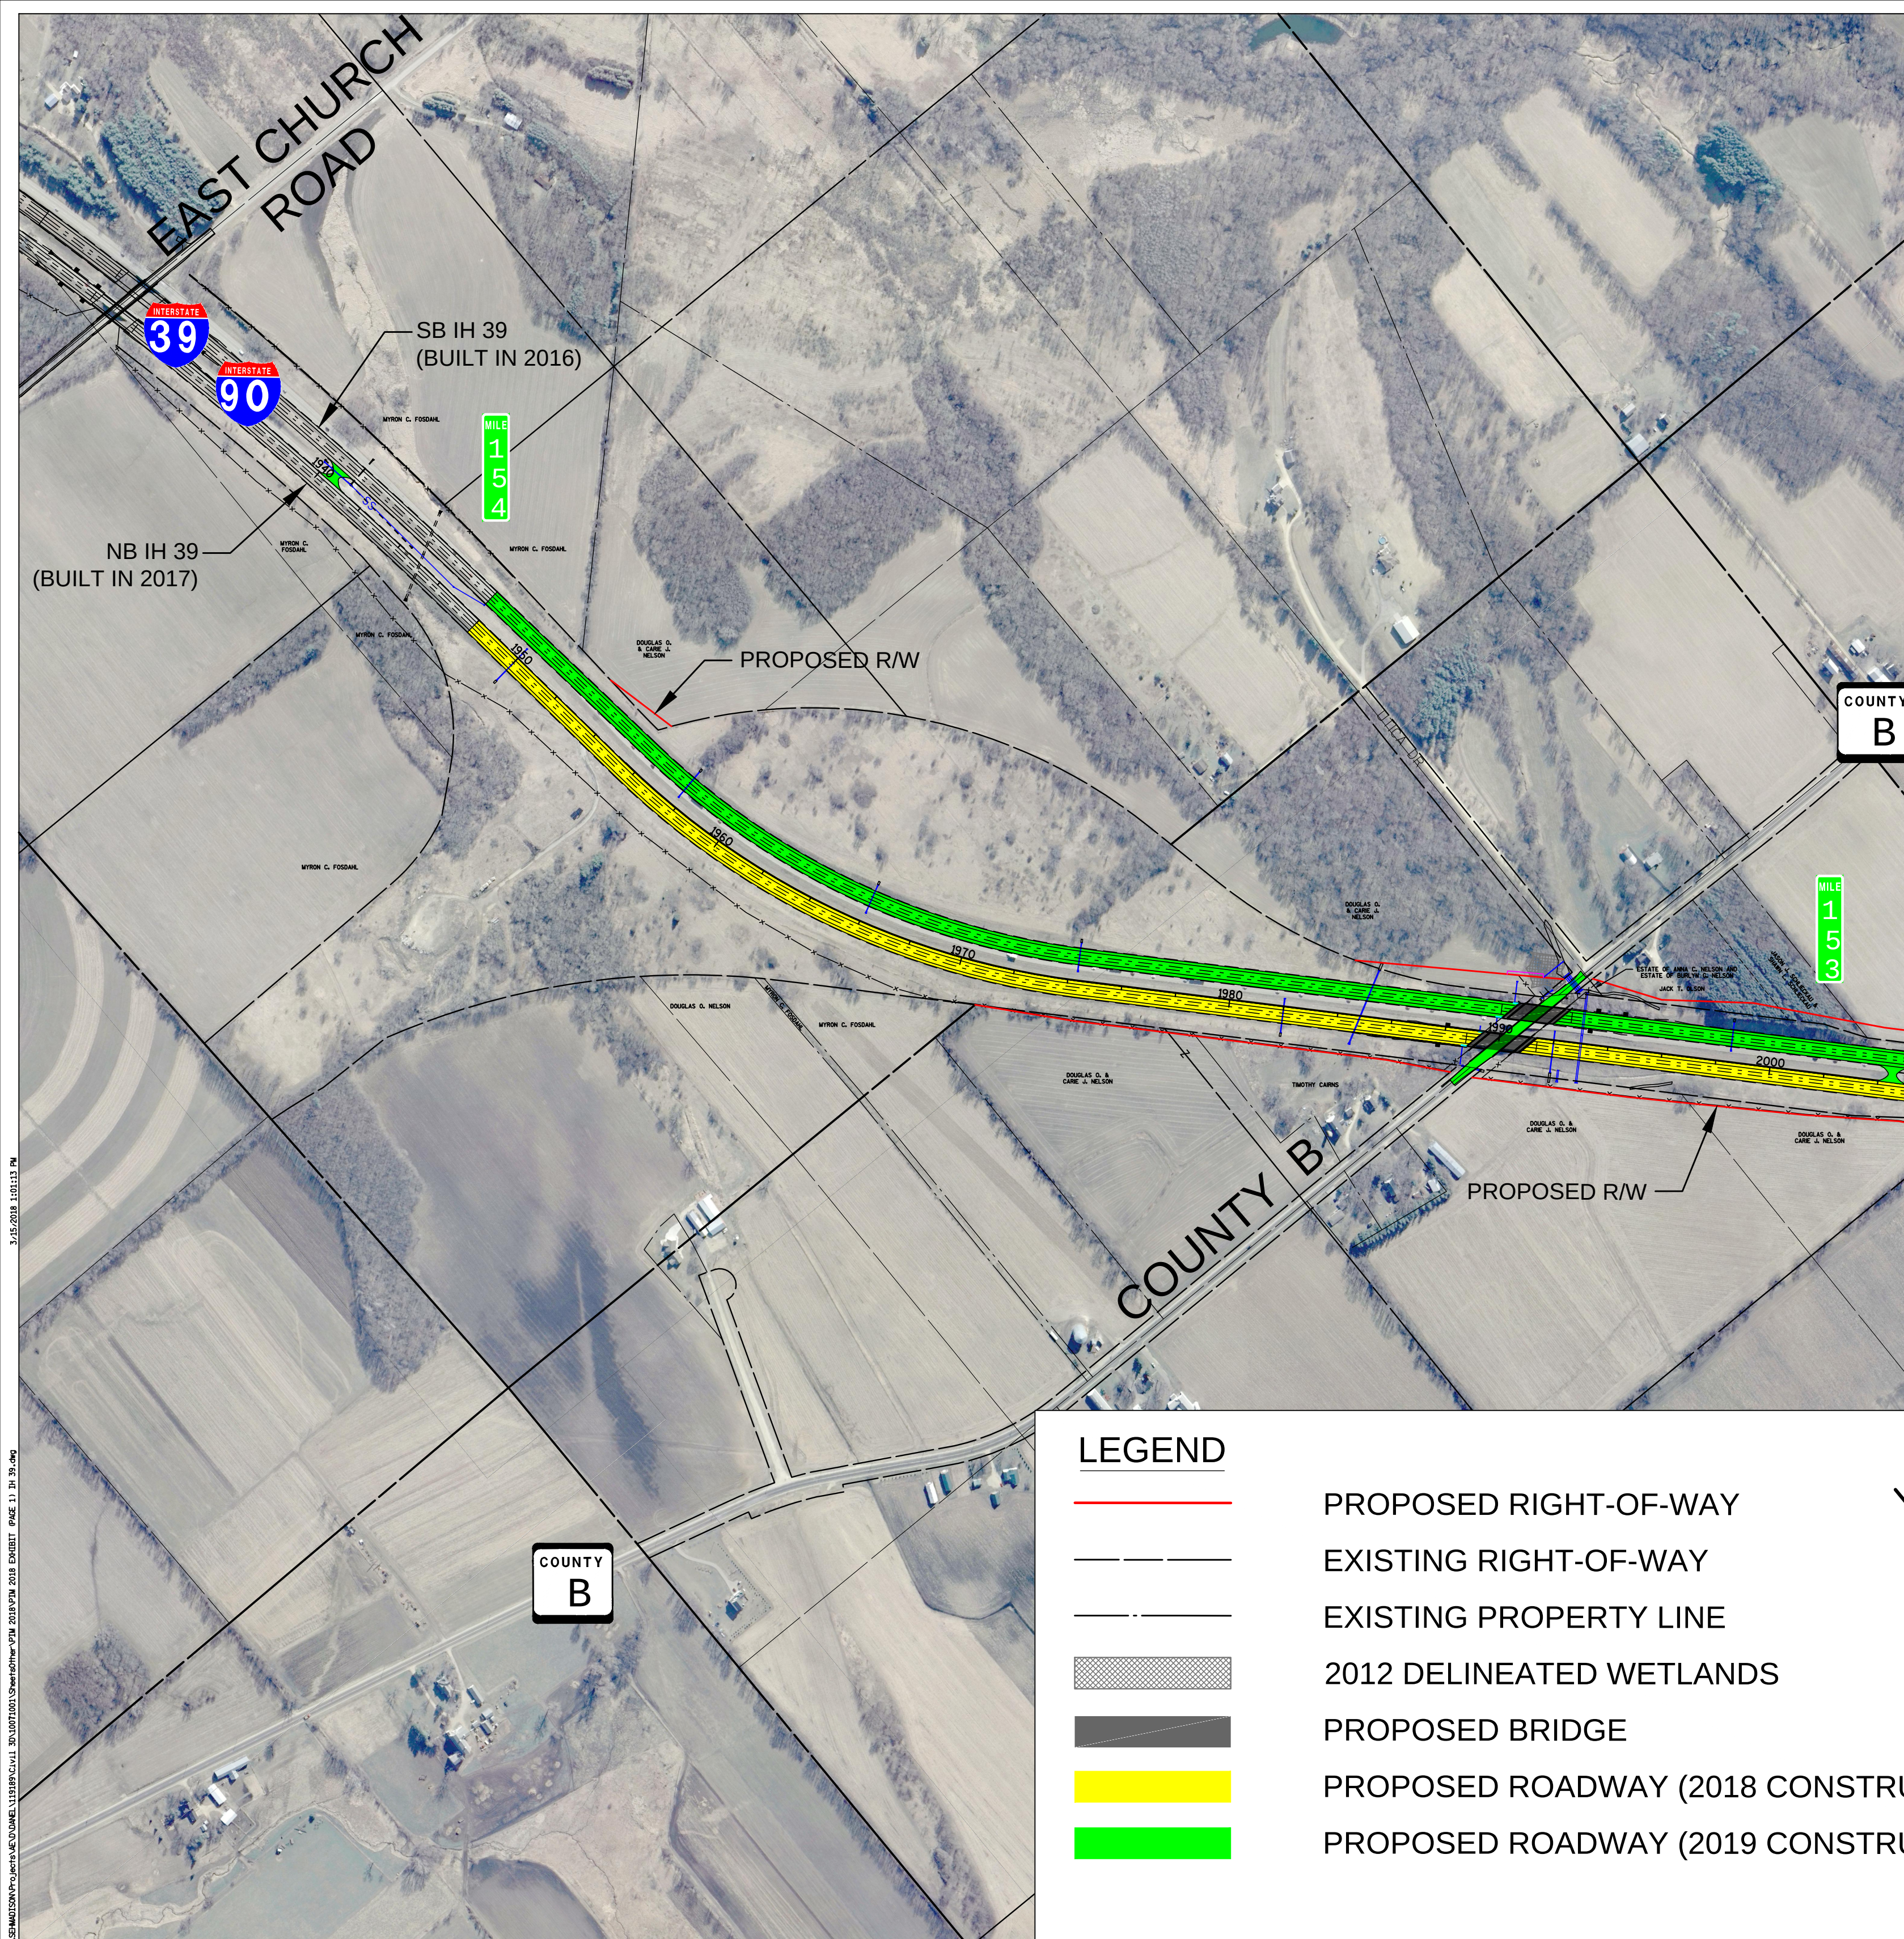

WISCONSIN DEPARTMENT OF TRANSPORTATION
PUBLIC OPEN HOUSE

PROJECT I.D. 1007-10-01
I-39/90 PROJECT NORTH SEGMENT
(E. CHURCH RD TO CHURCH STREET)
Dane County
March 20, 2018

SCALE: 1 INCH = 200 FEET

EAST CHURCH ROAD - CHURCH STREET SEGMENT

BACKGROUND IMAGE SOURCES: DANE COUNTY, 2010

