I-39/90 CENTRAL SEGMENT
COUNTY "O" TO ROCK/DANE COUNTY LINE
(KNUTSON RD - COUNTY LINE)
ID: 1005-10-71/72
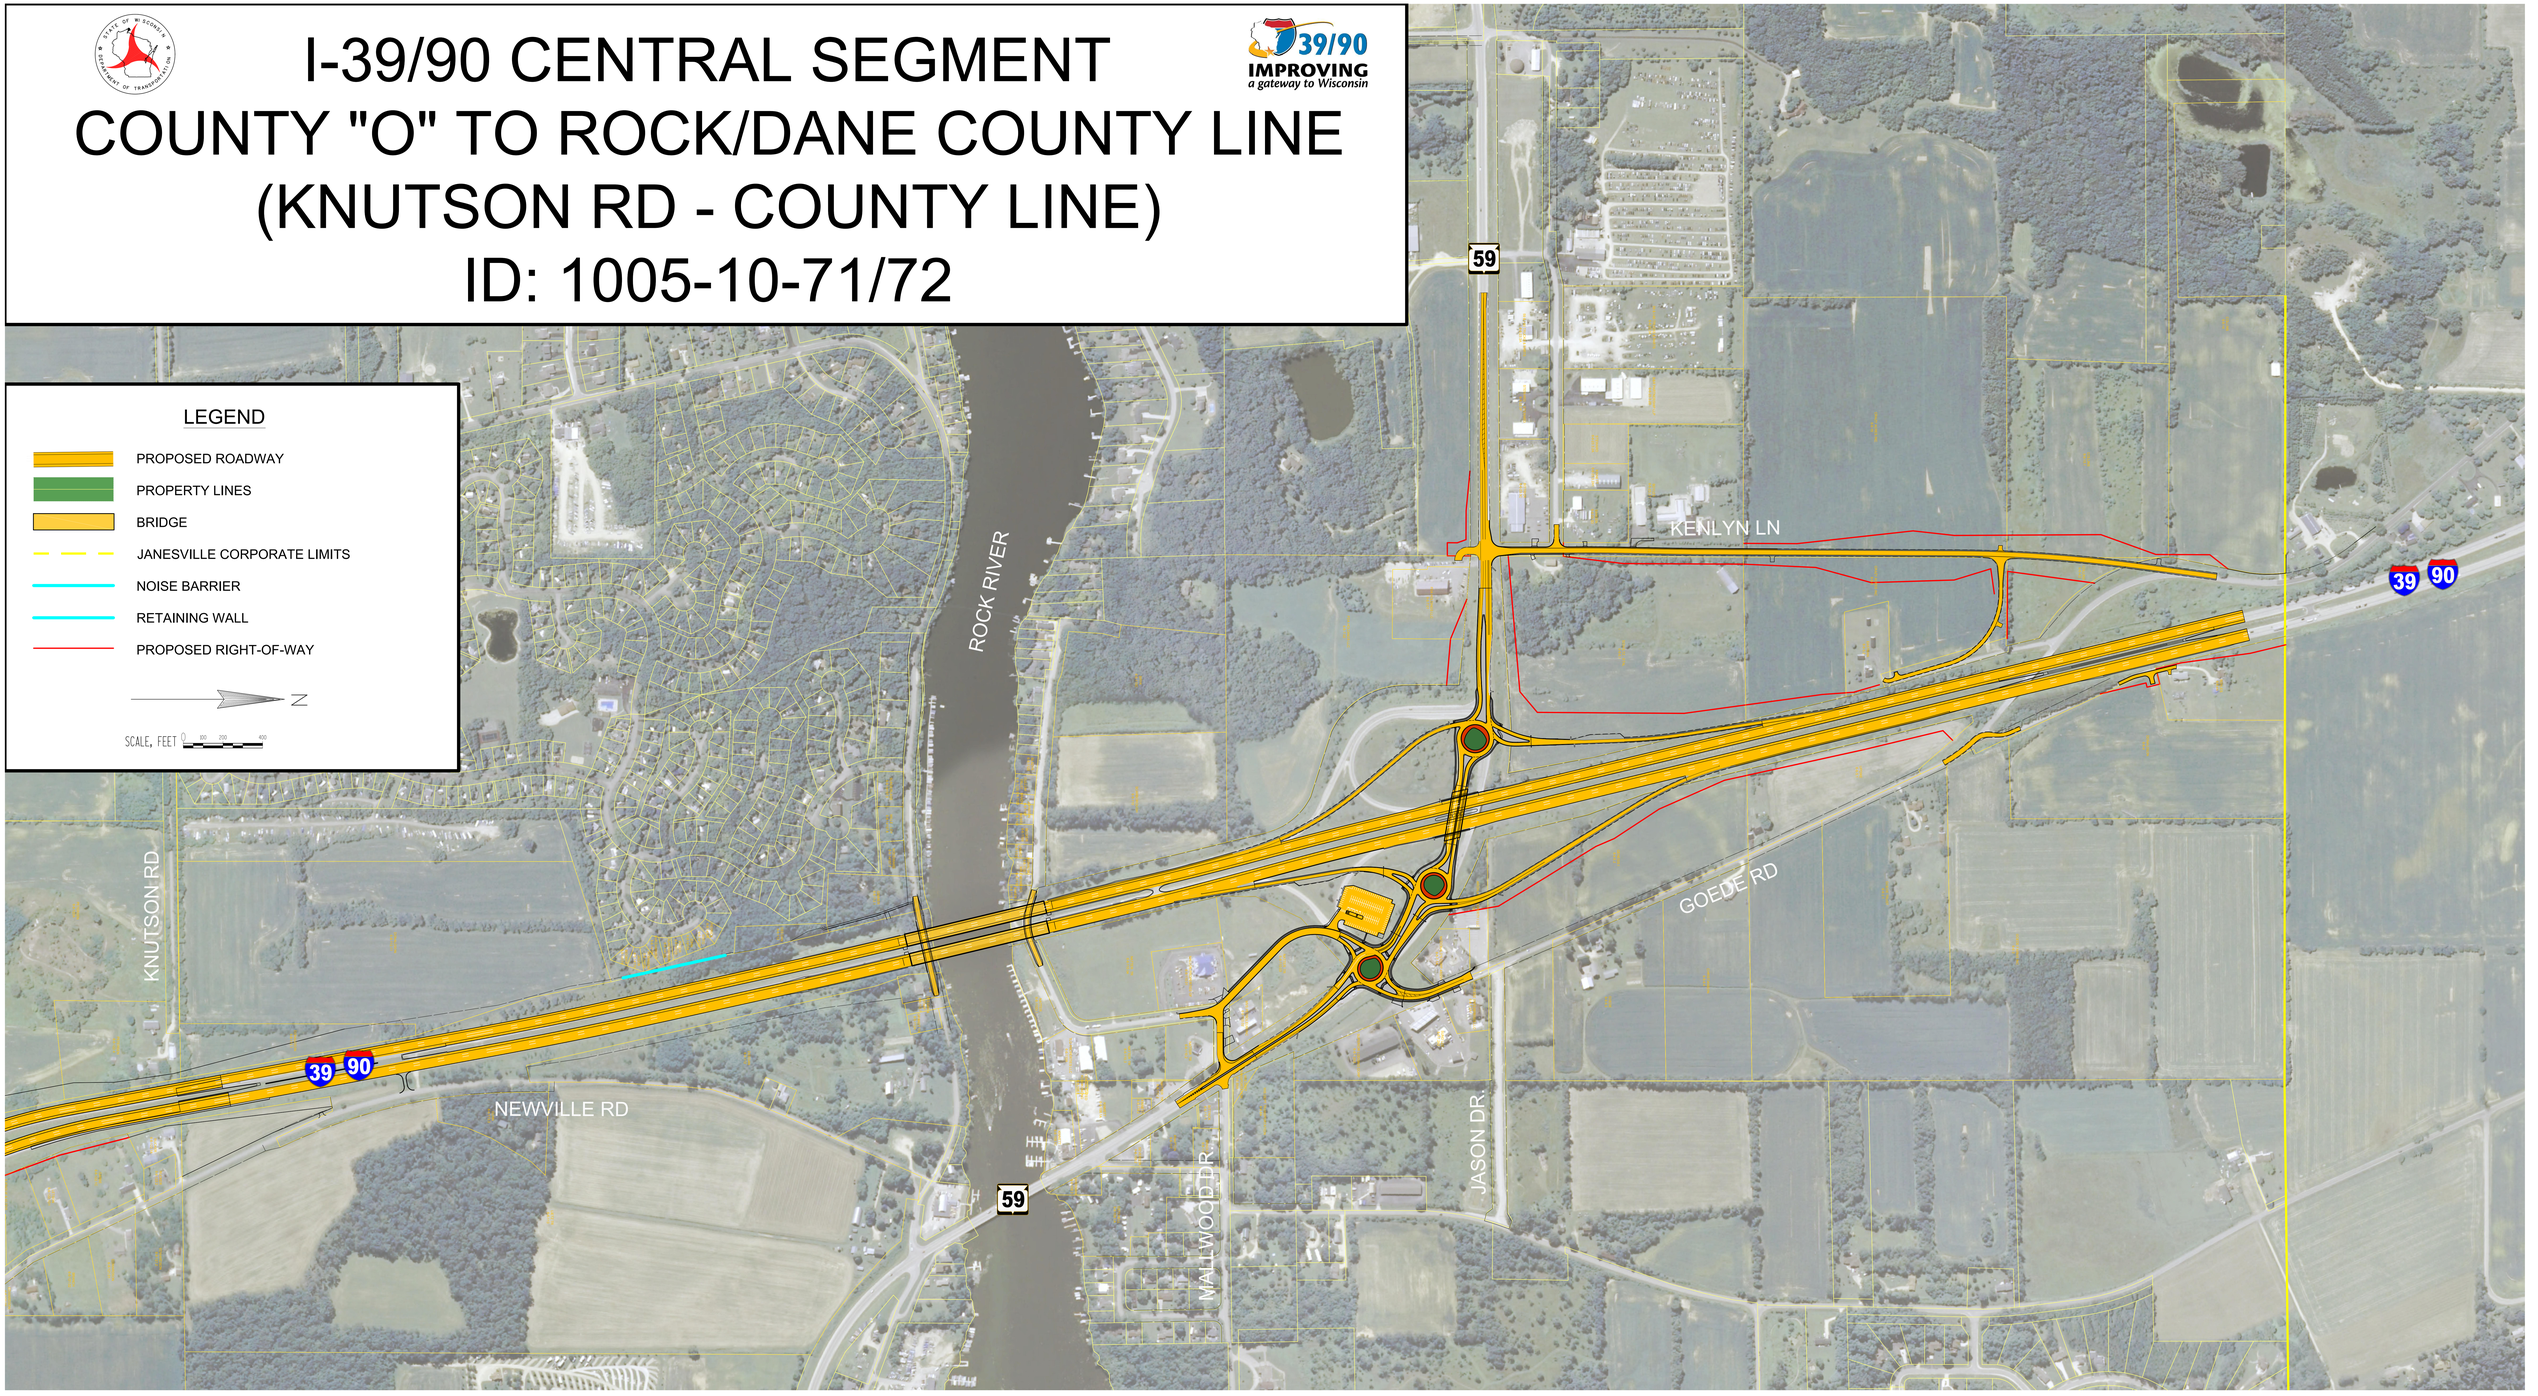
39/90 IMPROVING
a gateway to Wisconsin