I-39/90 CENTRAL SEGMENT
COUNTY "O" TO ROCK/DANE COUNTY LINE
(USH 14 - KENNEDY RD)
ID: 1005-10-77

39/90 IMPROVING
a gateway to Wisconsin

LEGEND

- PROPOSED ROADWAY
- PROPERTY LINES
- BRIDGE
- JANESVILLE CORPORATE LIMITS
- NOISE BARRIER
- RETAINING WALL
- PROPOSED RIGHT-OF-WAY
- PROPOSED EASEMENT

N

SCALE, FEET 0 100 200 400
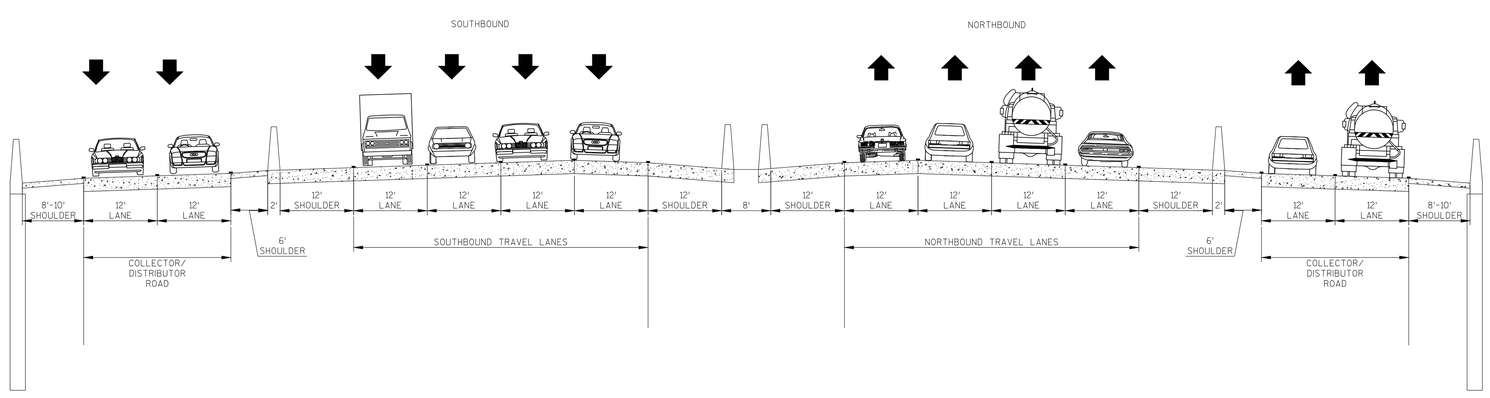
PROPOSED TYPICAL SECTION: I-39/90 (USH 14 - KENNEDY RD)