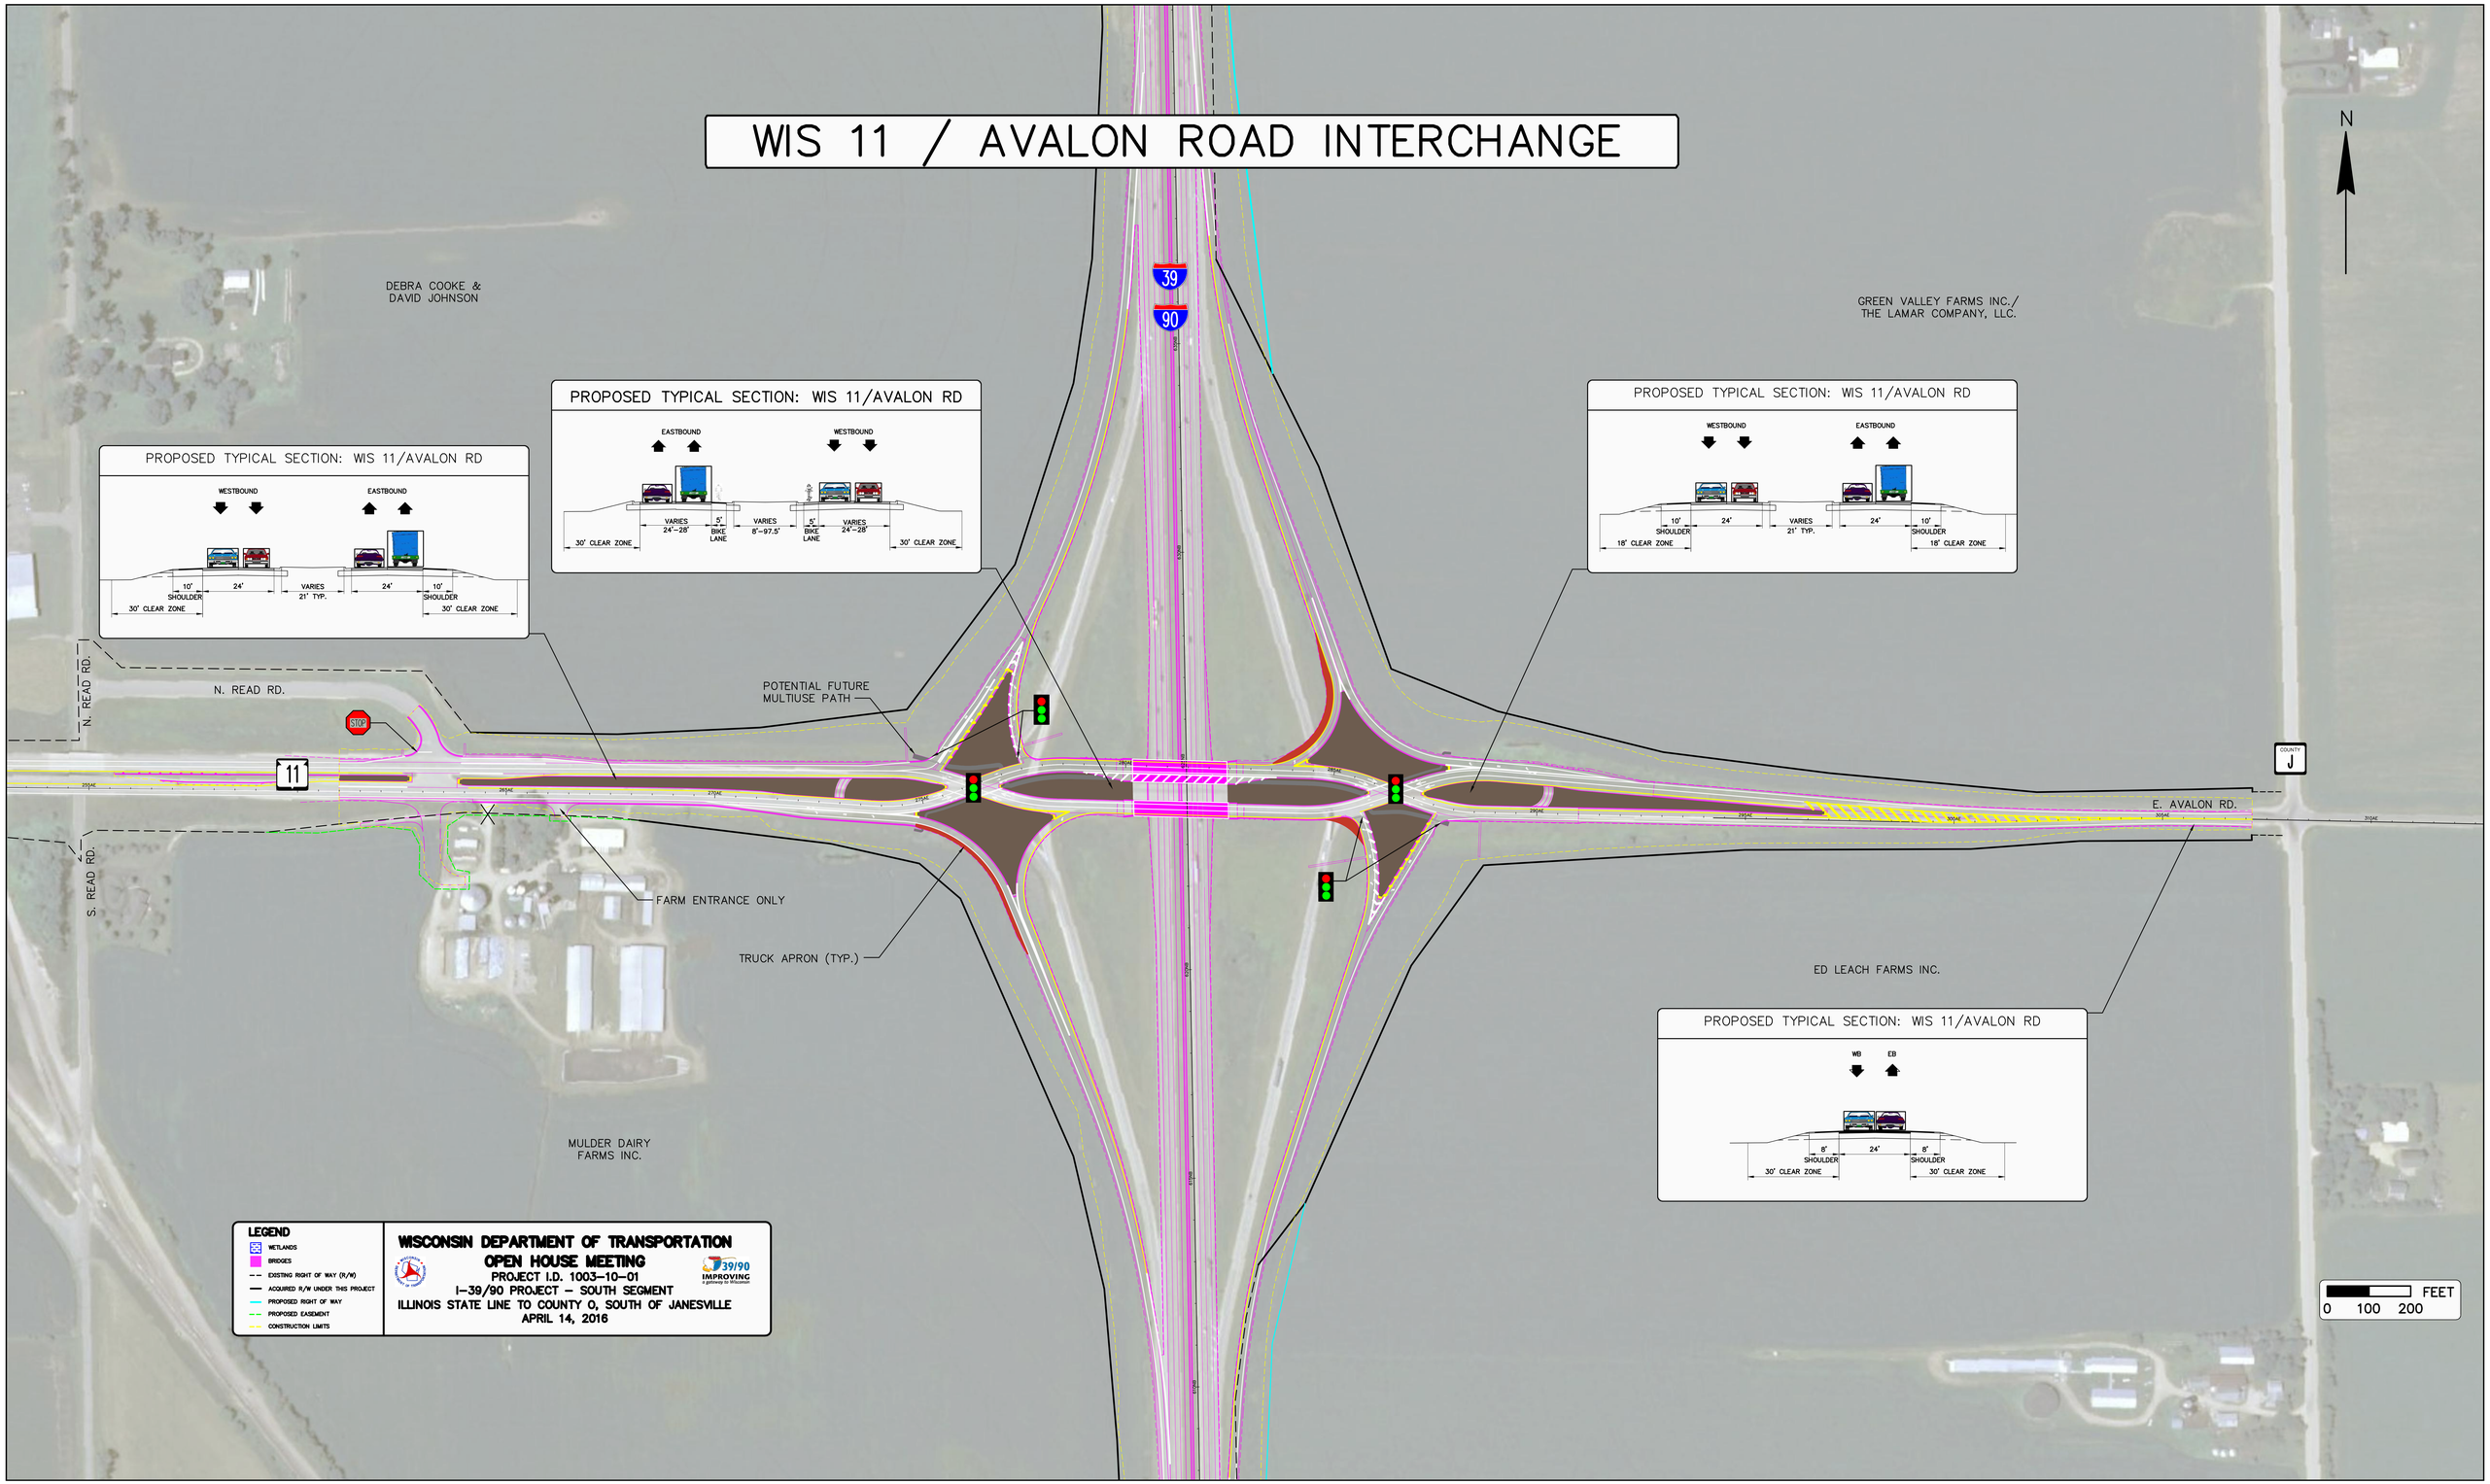WIS 11 / AVALON ROAD INTERCHANGE