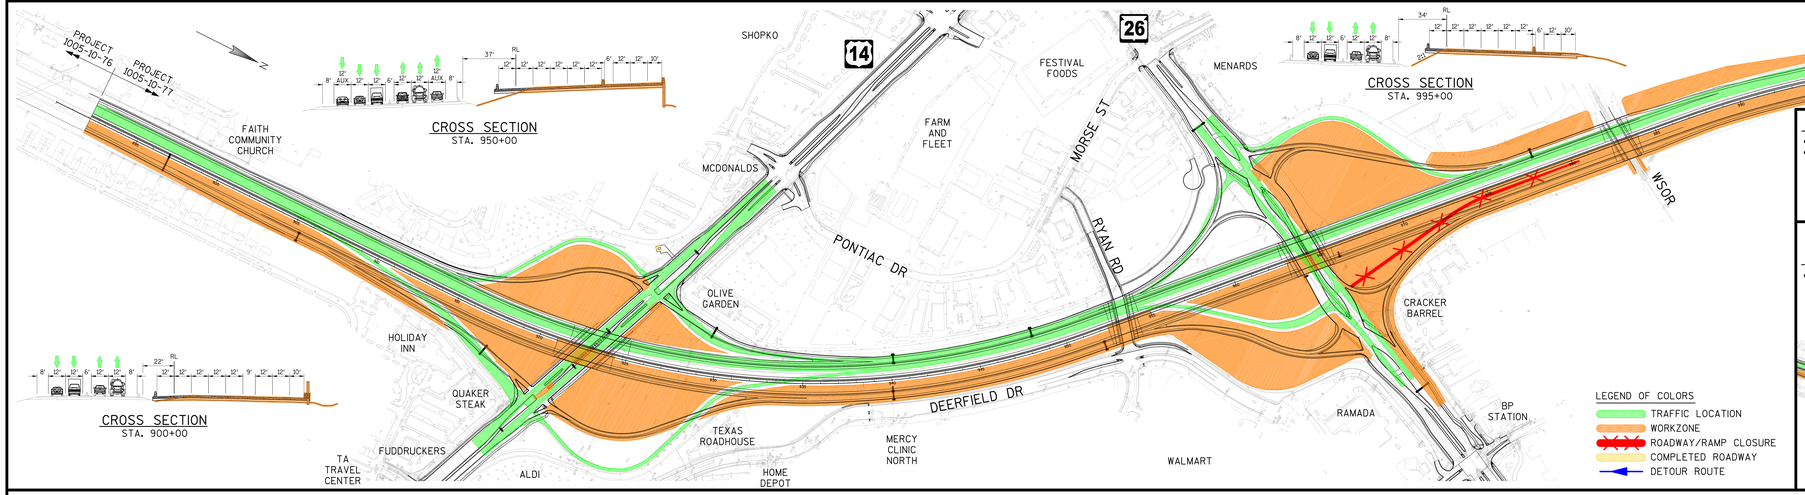

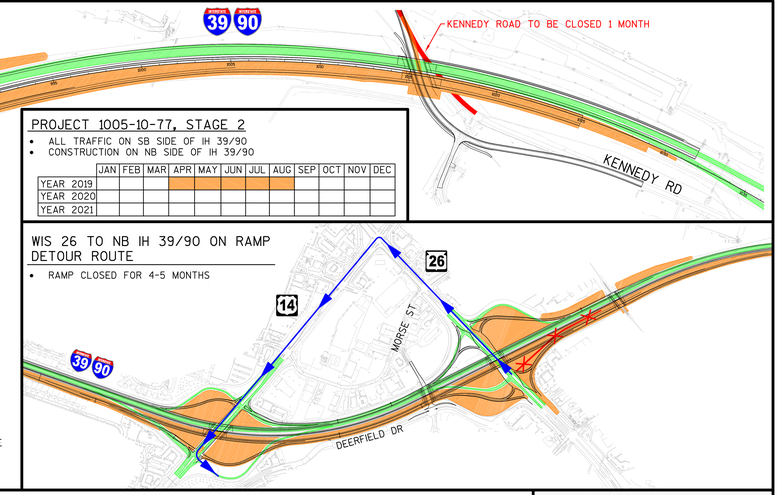

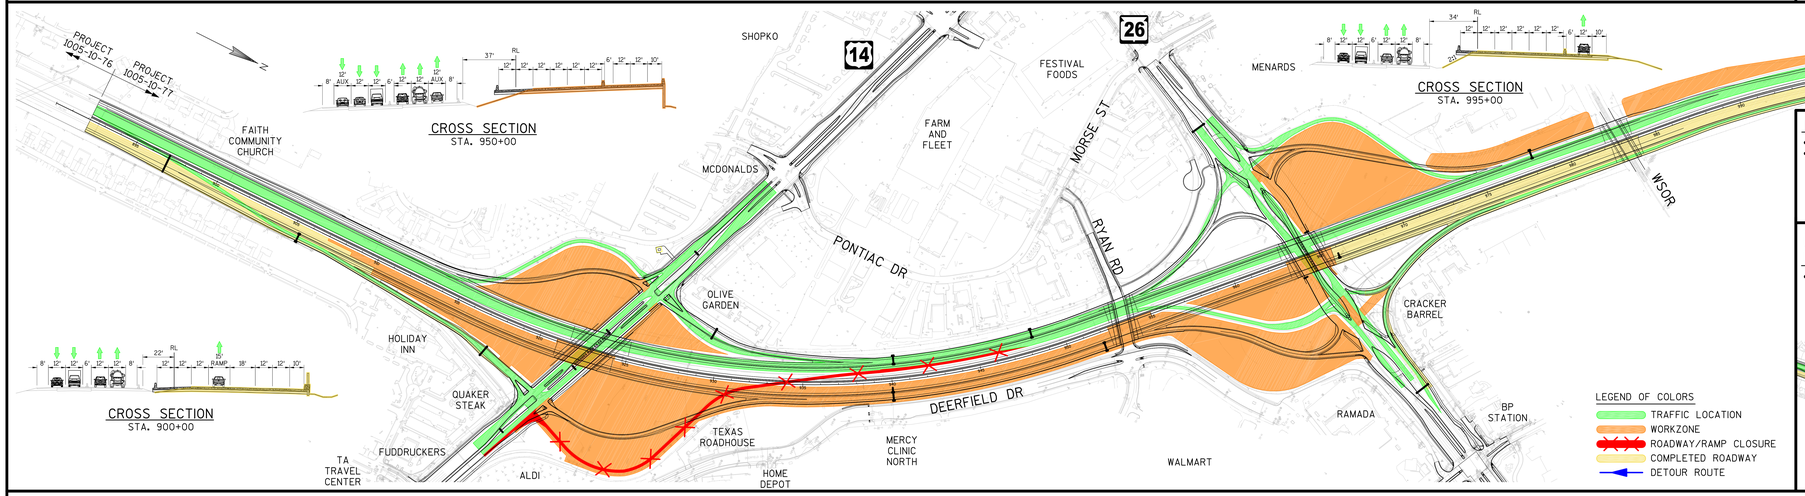

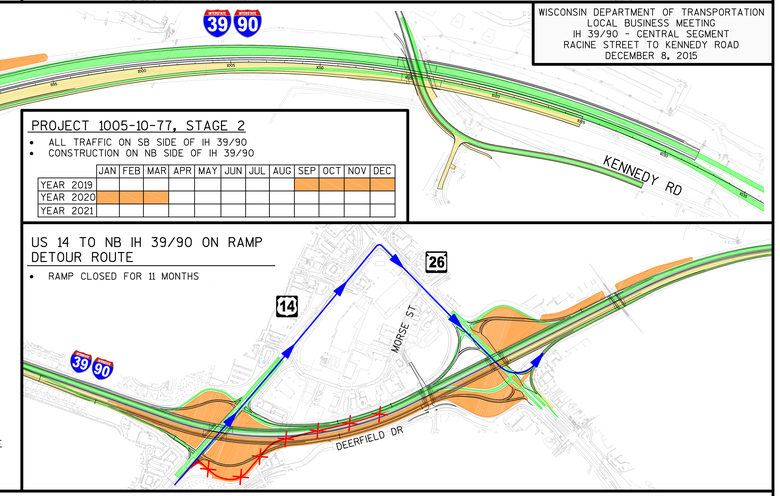

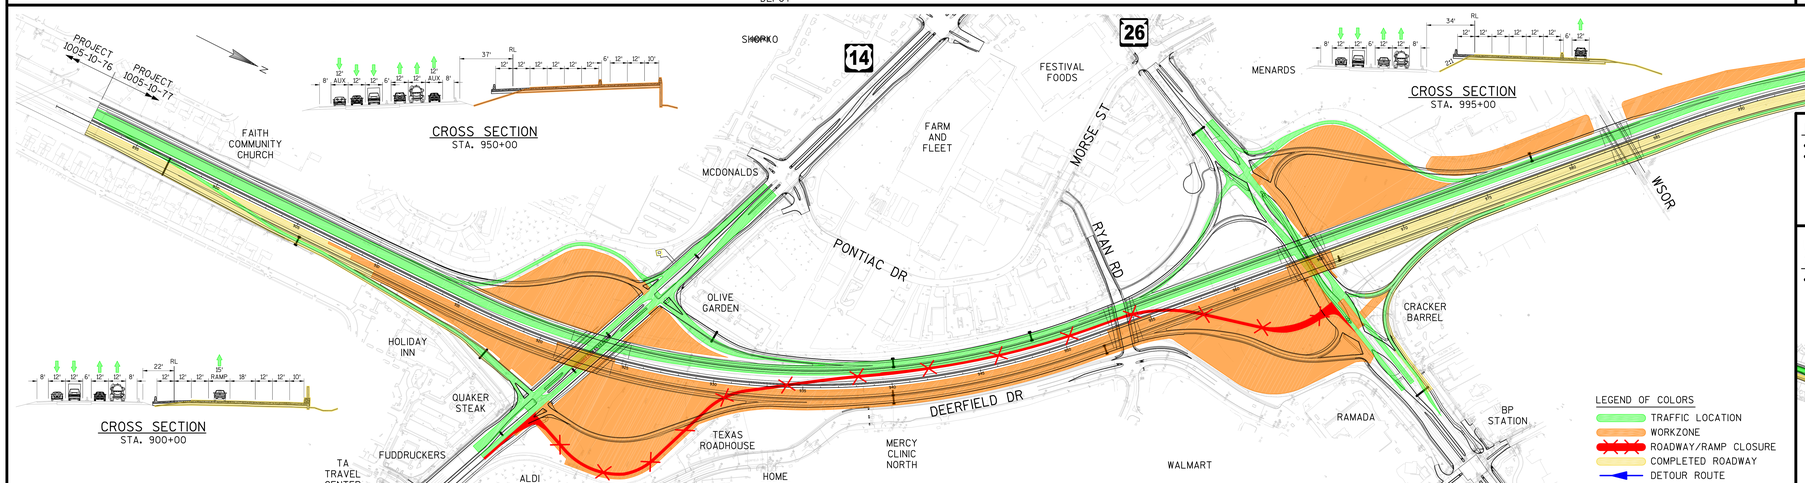

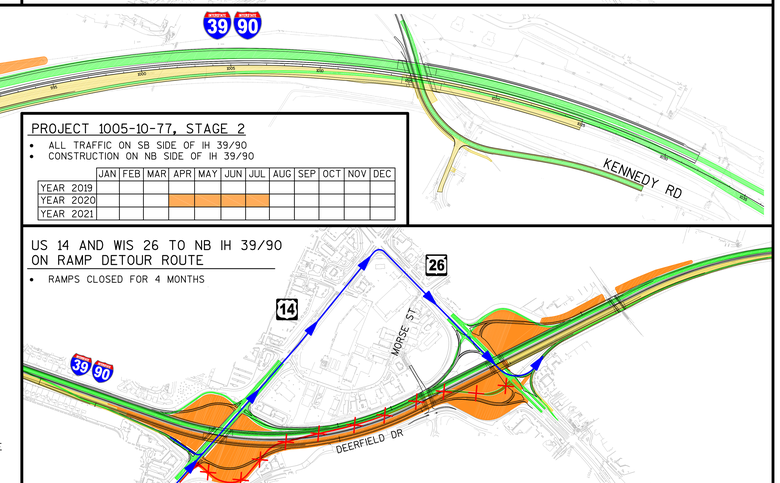

WISCONSIN DEPARTMENT OF TRANSPORTATION
LOCAL BUSINESS MEETING
IH 39/90 - CENTRAL SEGMENT
RACINE STREET TO KENNEDY ROAD
DECEMBER 8, 2015