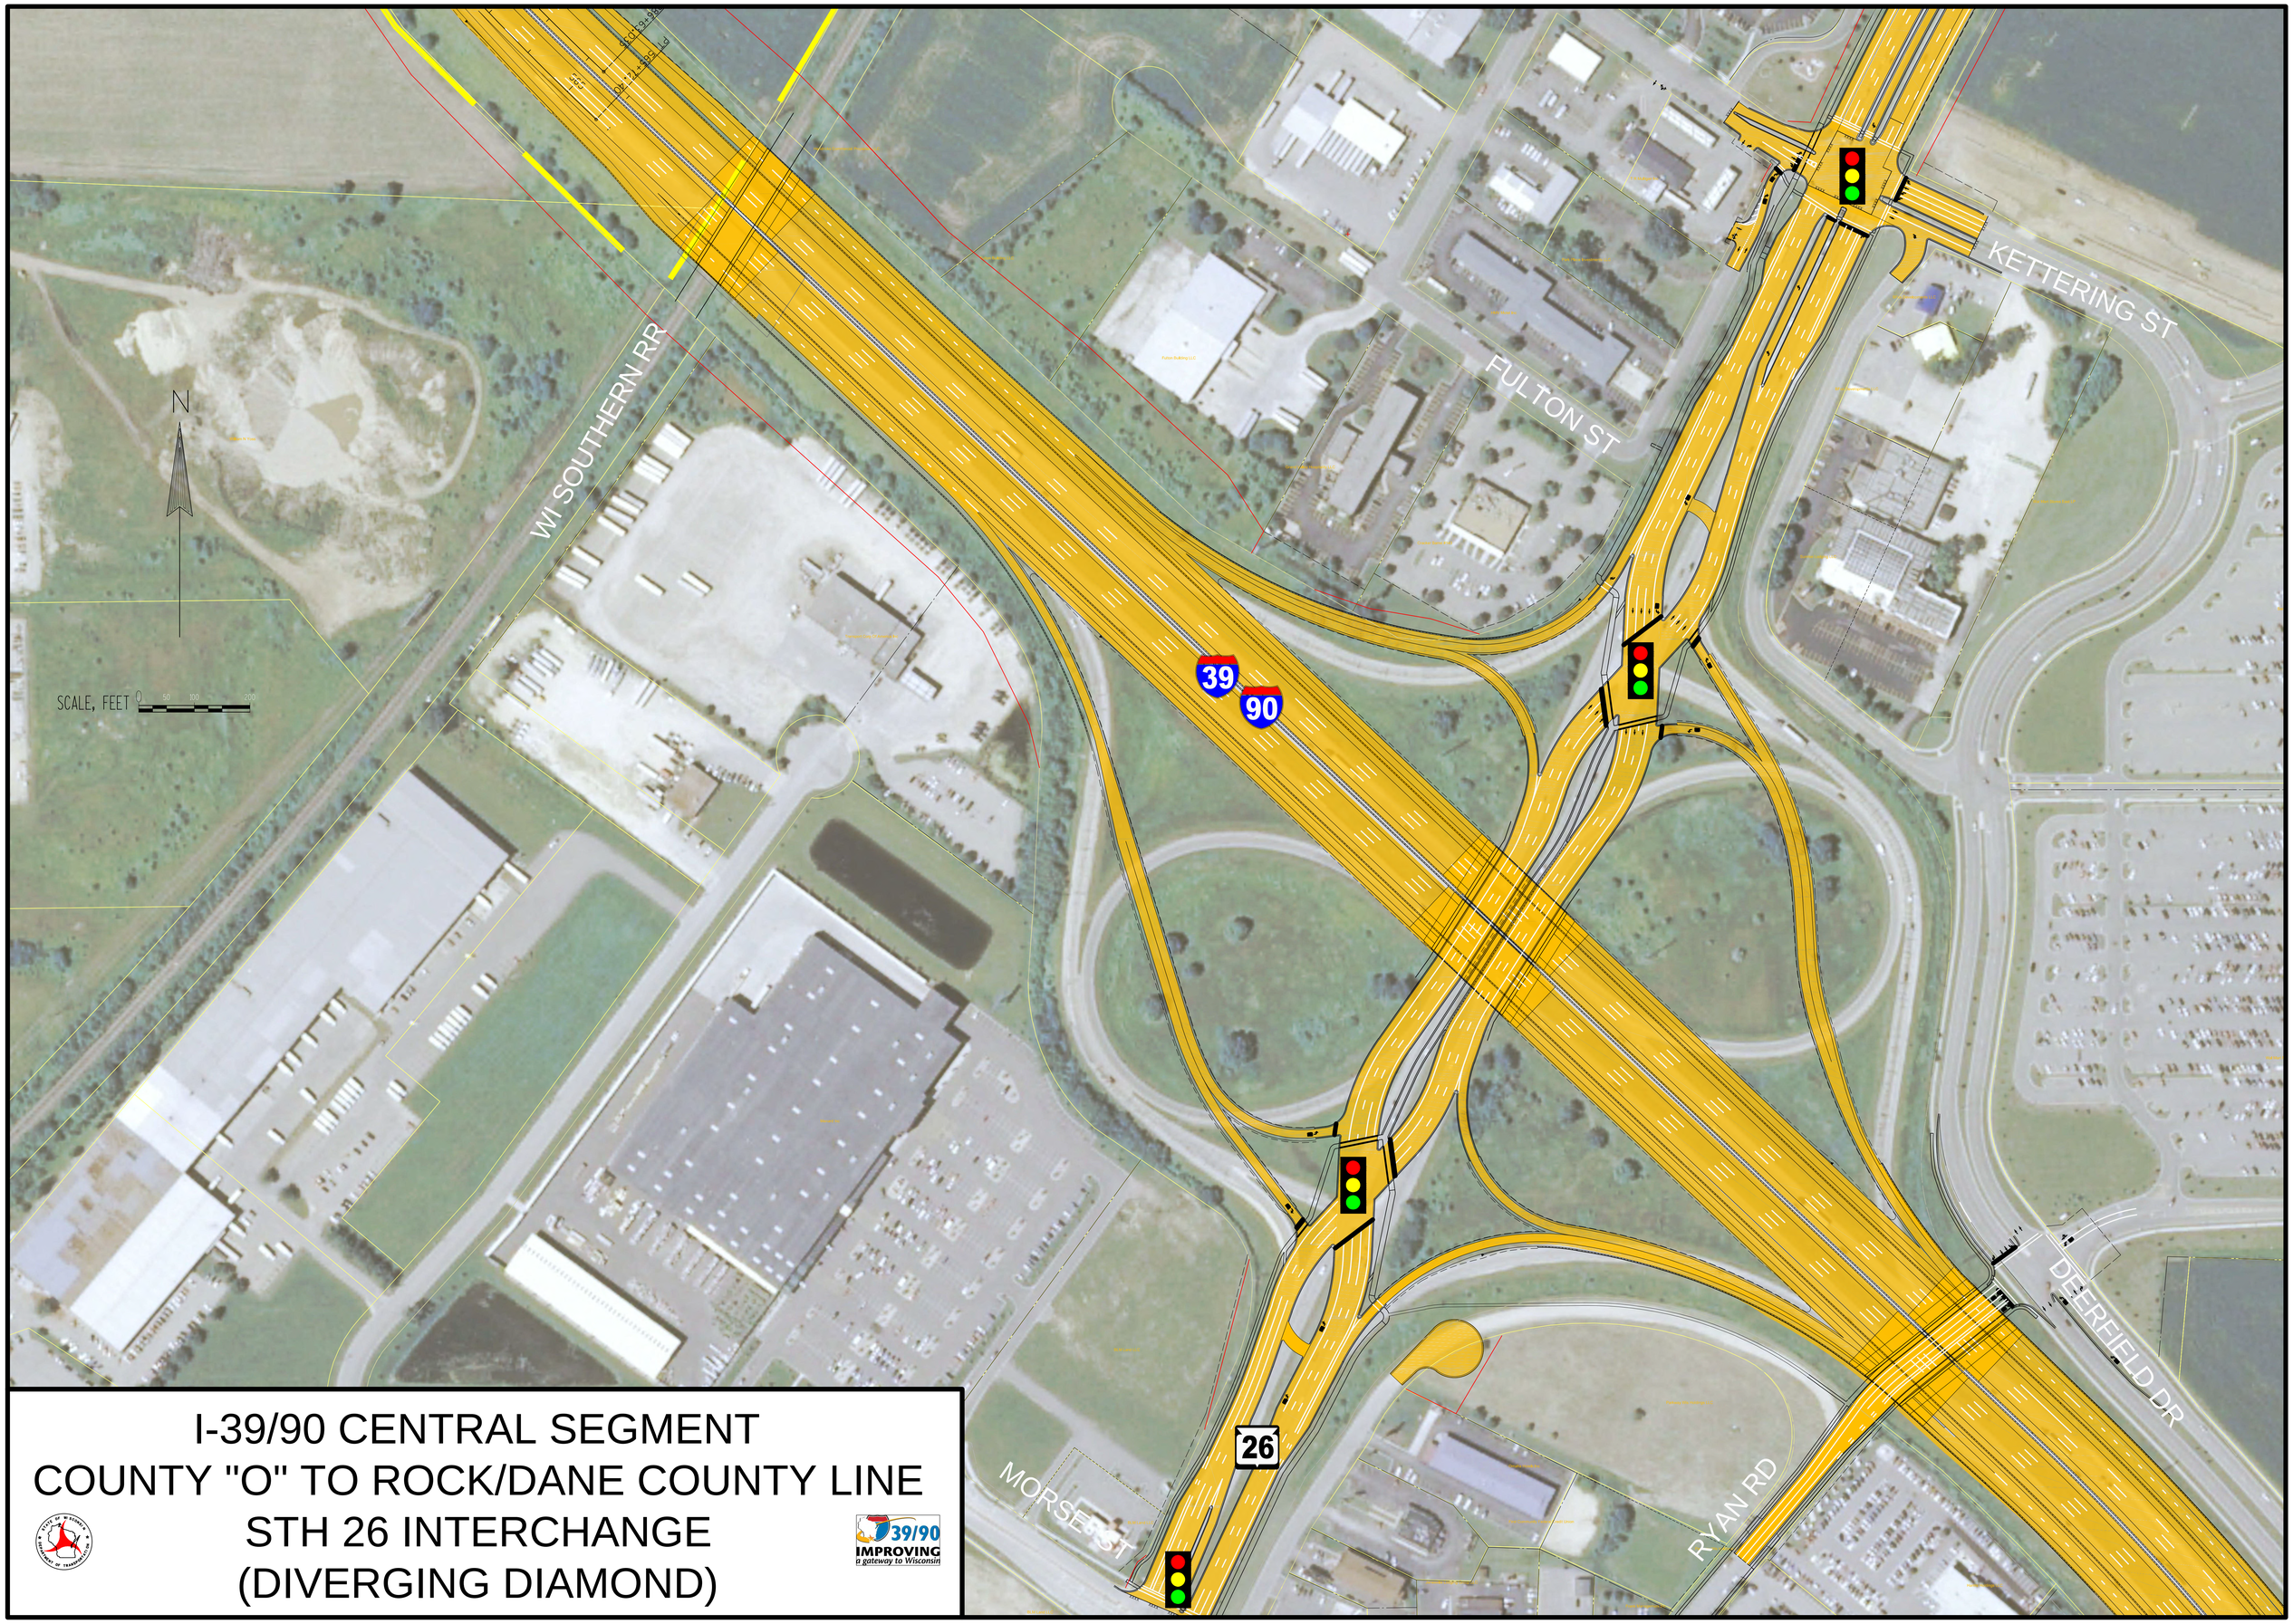

I-39/90 CENTRAL SEGMENT
COUNTY "O" TO ROCK/DANE COUNTY LINE
STH 26 INTERCHANGE
(DIVERGING DIAMOND)

39/90 IMPROVING a gateway to Wisconsin