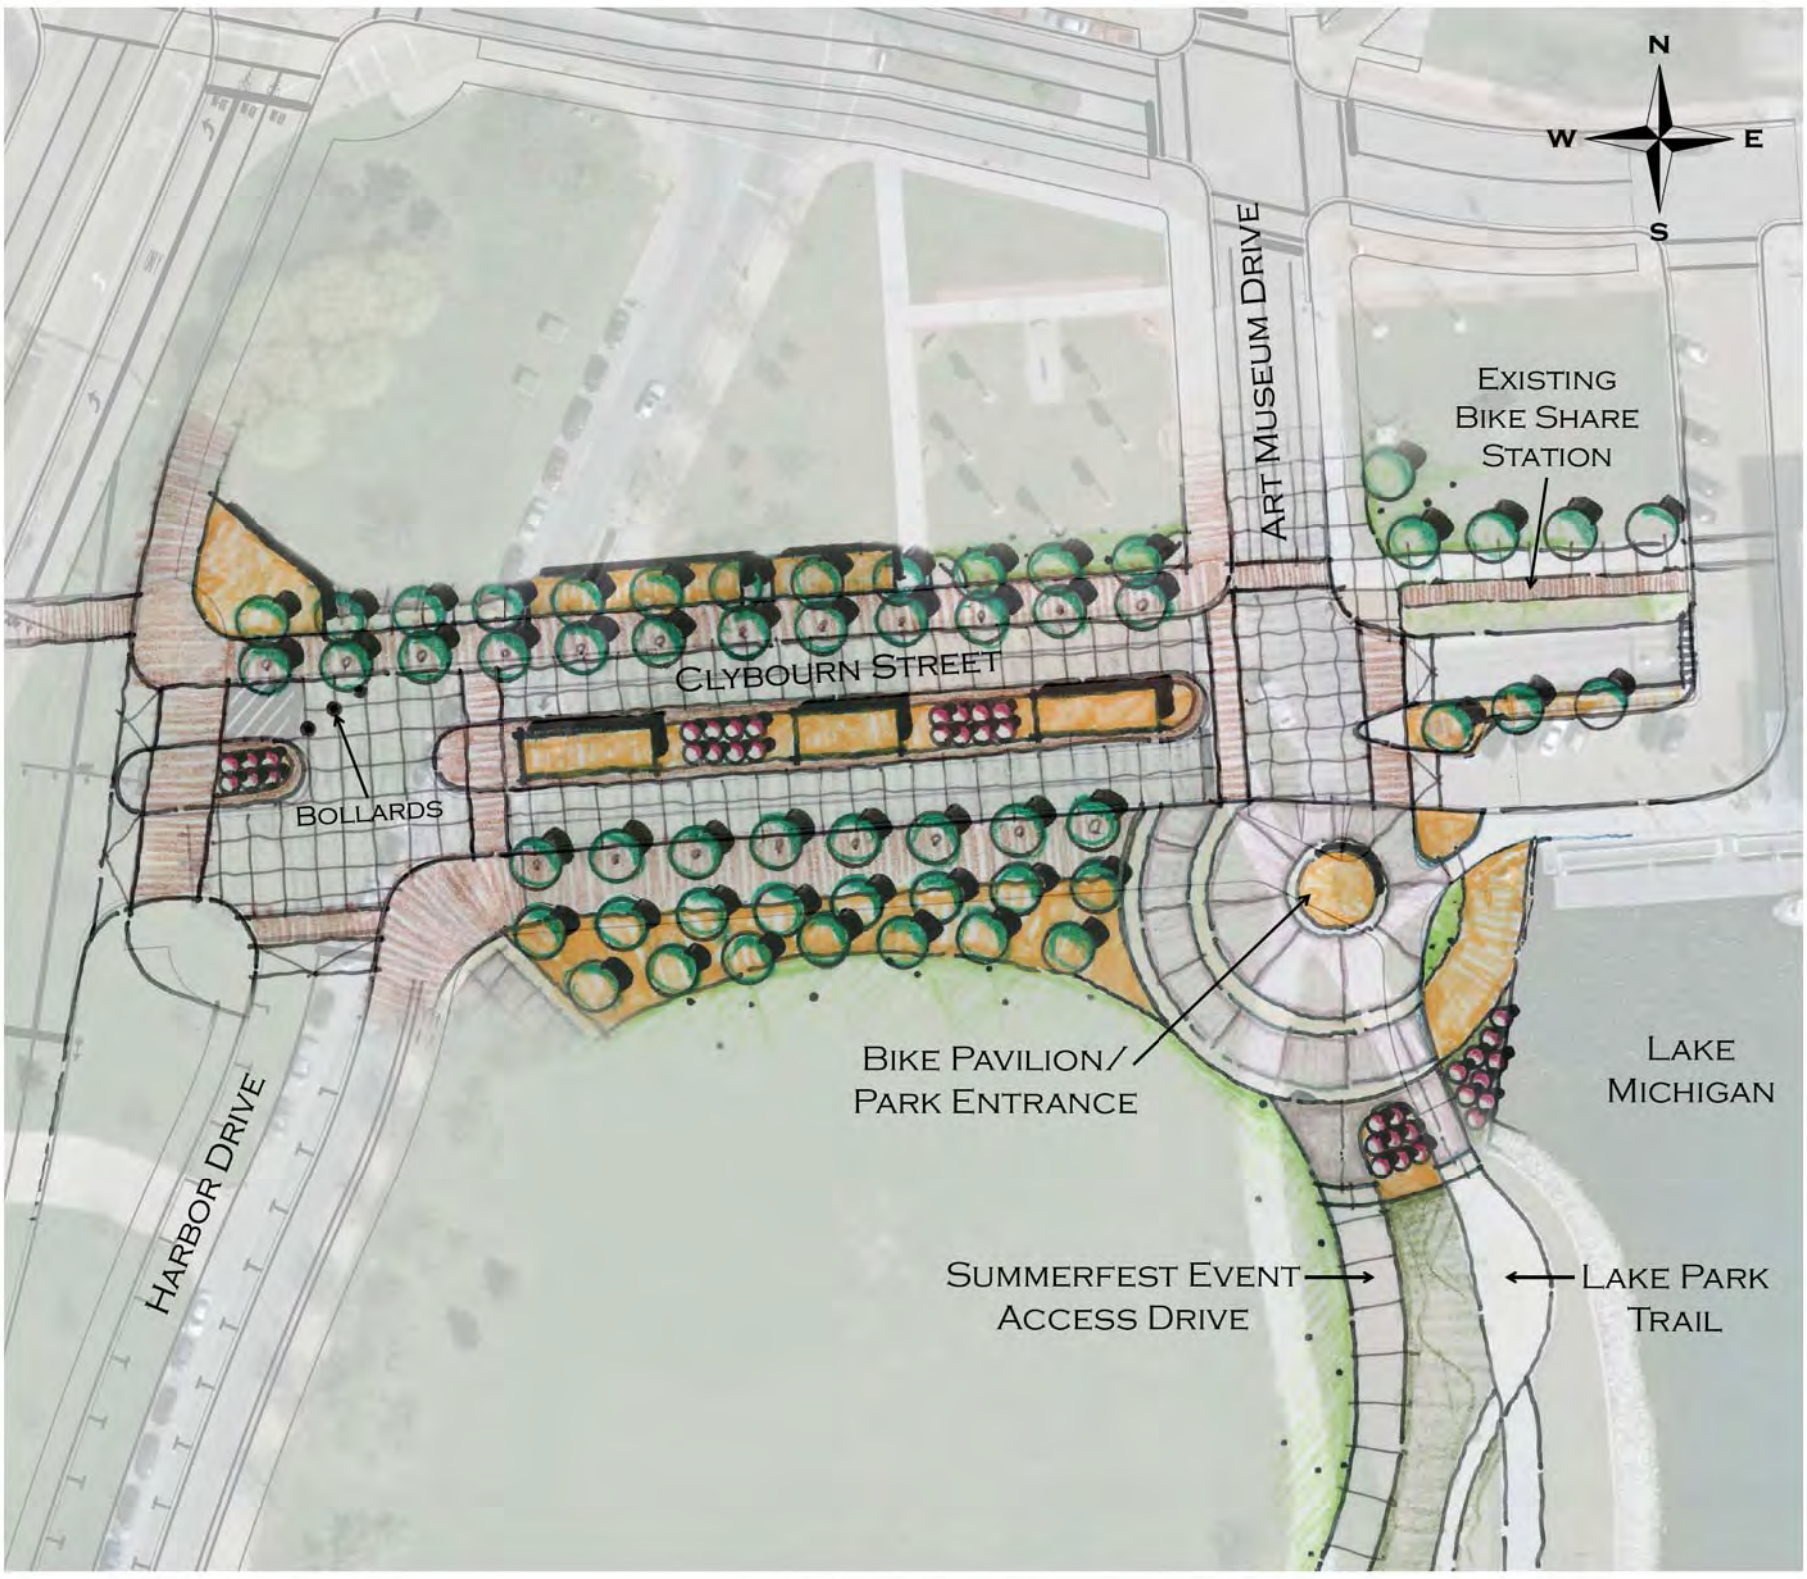

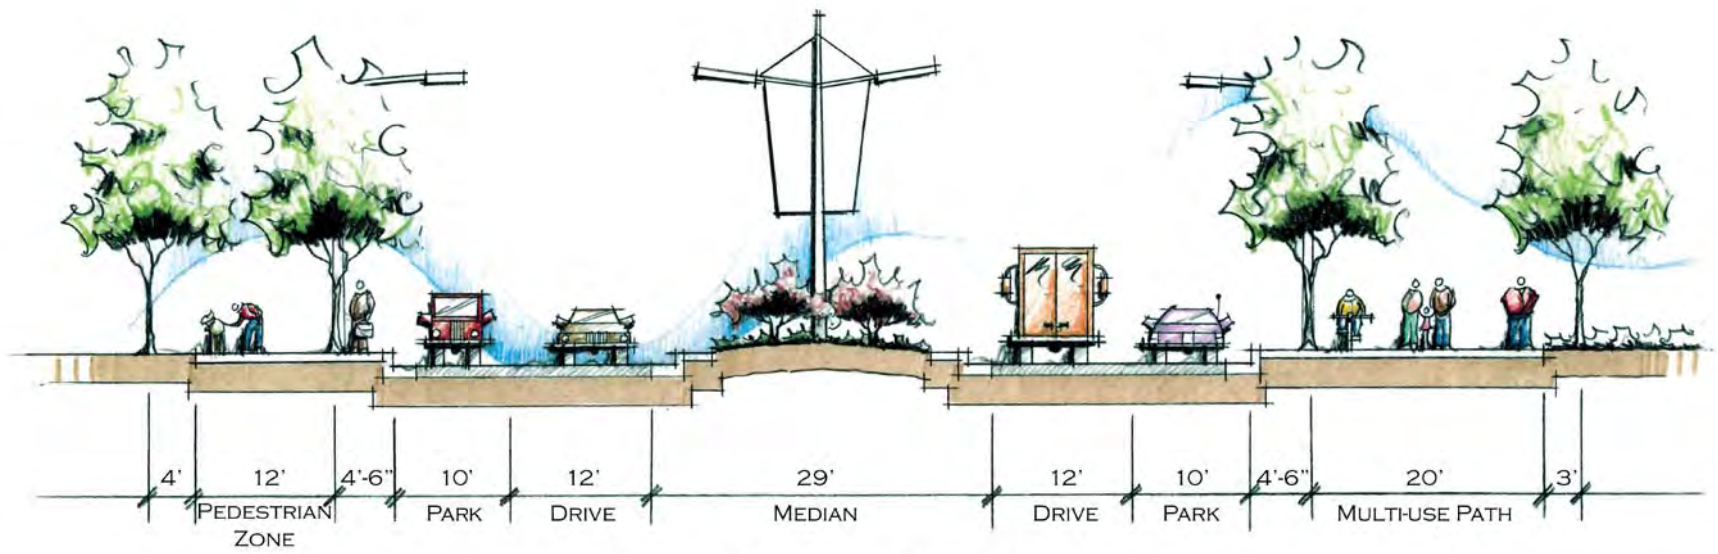

Street Section

City of Milwaukee

CLYBOURN STREET - EAST EXTENSION

LAKEFRONT GATEWAY PROJECT: 2016 CONSTRUCTION

MILWAUKEE COUNTY, WI