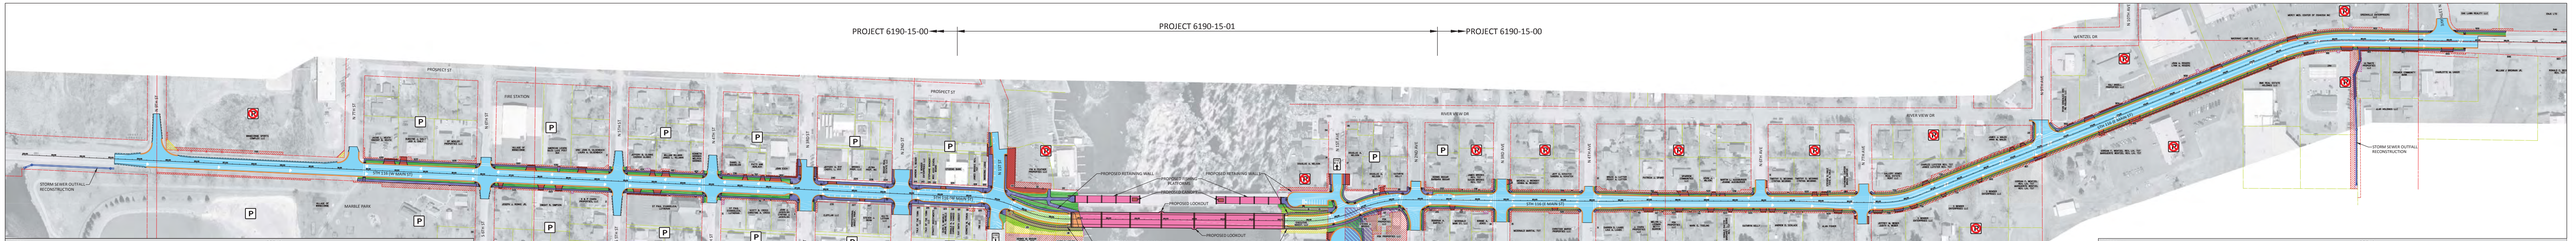
PROJECT 6190-15-00
PROJECT 6190-15-01
PROJECT 6190-15-00
PROJECT 6190-15-00
STH 116
MAIN STREET, VILLAGE OF WINNECONNE
WEST VILLAGE LIMITS - EAST VILLAGE LIMITS
WINNEBAGO COUNTY
PROJECT 6190-15-01
STH 116
MAIN STREET, VILLAGE OF WINNECONNE
WOLF RIVER BRIDGE AND APPROACHES
WINNEBAGO COUNTY
PREPARED FOR MAY 3, 2016 PUBLIC INFORMATION MEETING
LEGEND
PROPOSED SIDEWALK
DRIVEWAYS / PARKING LOT
PROPOSED GRADE TERRACE
PROPOSED HIGHWAY EASEMENT ACQUISITION
PROPOSED RIGHT OF WAY ACQUISITION
PROPOSED TEMPORARY EASEMENT ACQUISITION
PROPOSED PERMANENT EASEMENT ACQUISITION
DRIVEWAY TO BE REMOVED
TREE TO BE REMOVED
PROPOSED ROADWAY RECONSTRUCTION
PROPOSED STRUCTURE
PROPOSED RETAINING WALL
PROPOSED RIP-RAP
PROPOSED PARKING
PROPOSED RETAINING WALL
PROPOSED BOARDWALK BENEATH BRIDGE
PROPOSED RETAINING WALL
PROPOSED LOOKOUT
PROPOSED RETAINING WALL
PROPOSED LOOKOUT
PROPOSED RETAINING WALL
PROPOSED RETAINING WALL
PROPOSED RIP-RAP
PROPOSED RETAINING WALL
STORM SEWER OUTFALL RECONSTRUCTION
STORM SEWER OUTFALL RECONSTRUCTION
WOLF RIVER
MARBLE PARK
VILLAGE PARK
FIRE STATION
RIVER VIEW DR
MEADOW LN
WENTZEL DR
ROAM ST
PROSPECT ST