WIS 241 (27th Street)
W. Drexel Avenue to College Avenue

PROPOSED TYPICAL SECTION

MINNESOTA AVENUE TO COLLEGE AVENUE

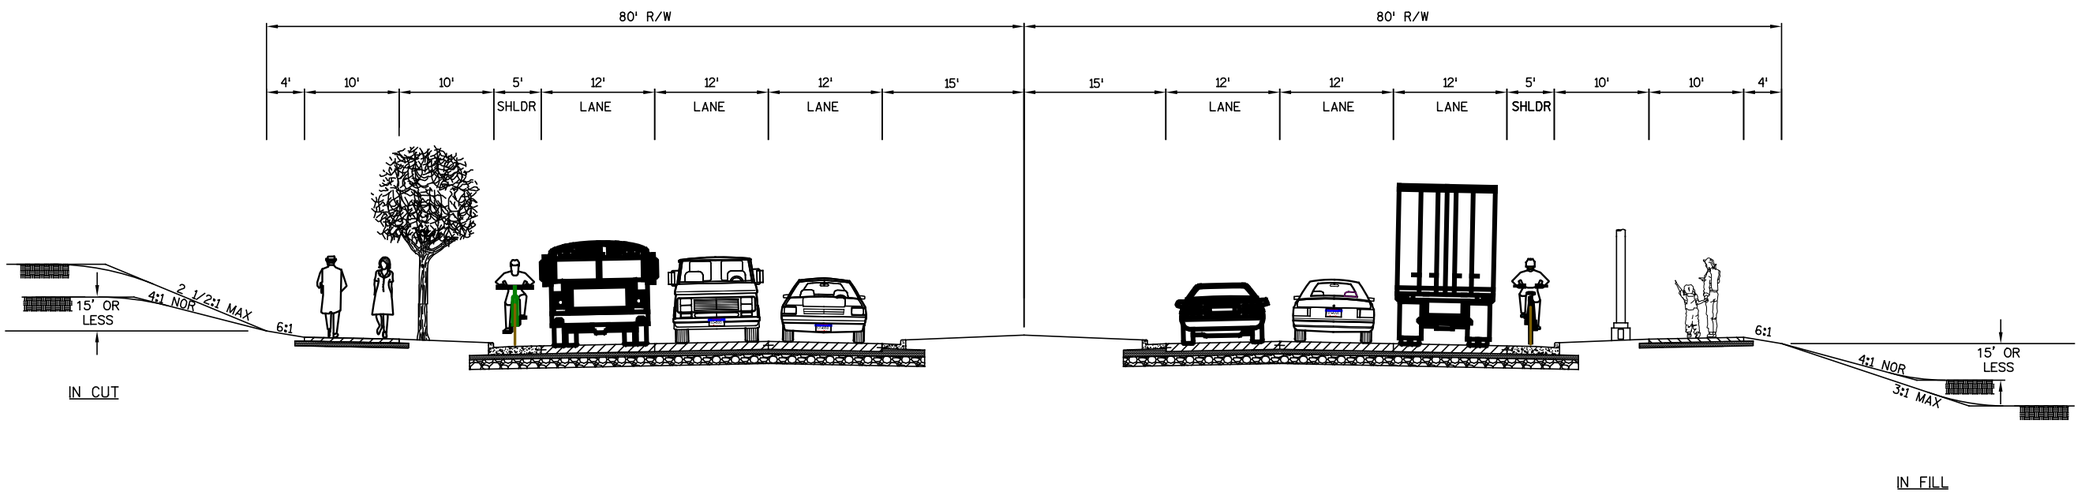

- 3-12' lanes in each direction
- 5' shoulder on right hand side
- 30' median
- Trees in terrace area