PROJECT ID 4075-33-00

CITY OF KAUKAUNA, GREEN BAY ROAD

LAWE STREET - CLARIBEL STREET

WIS 96

OUTAGAMIE COUNTY

WISCONSIN DEPARTMENT OF TRANSPORTATION

NORTH

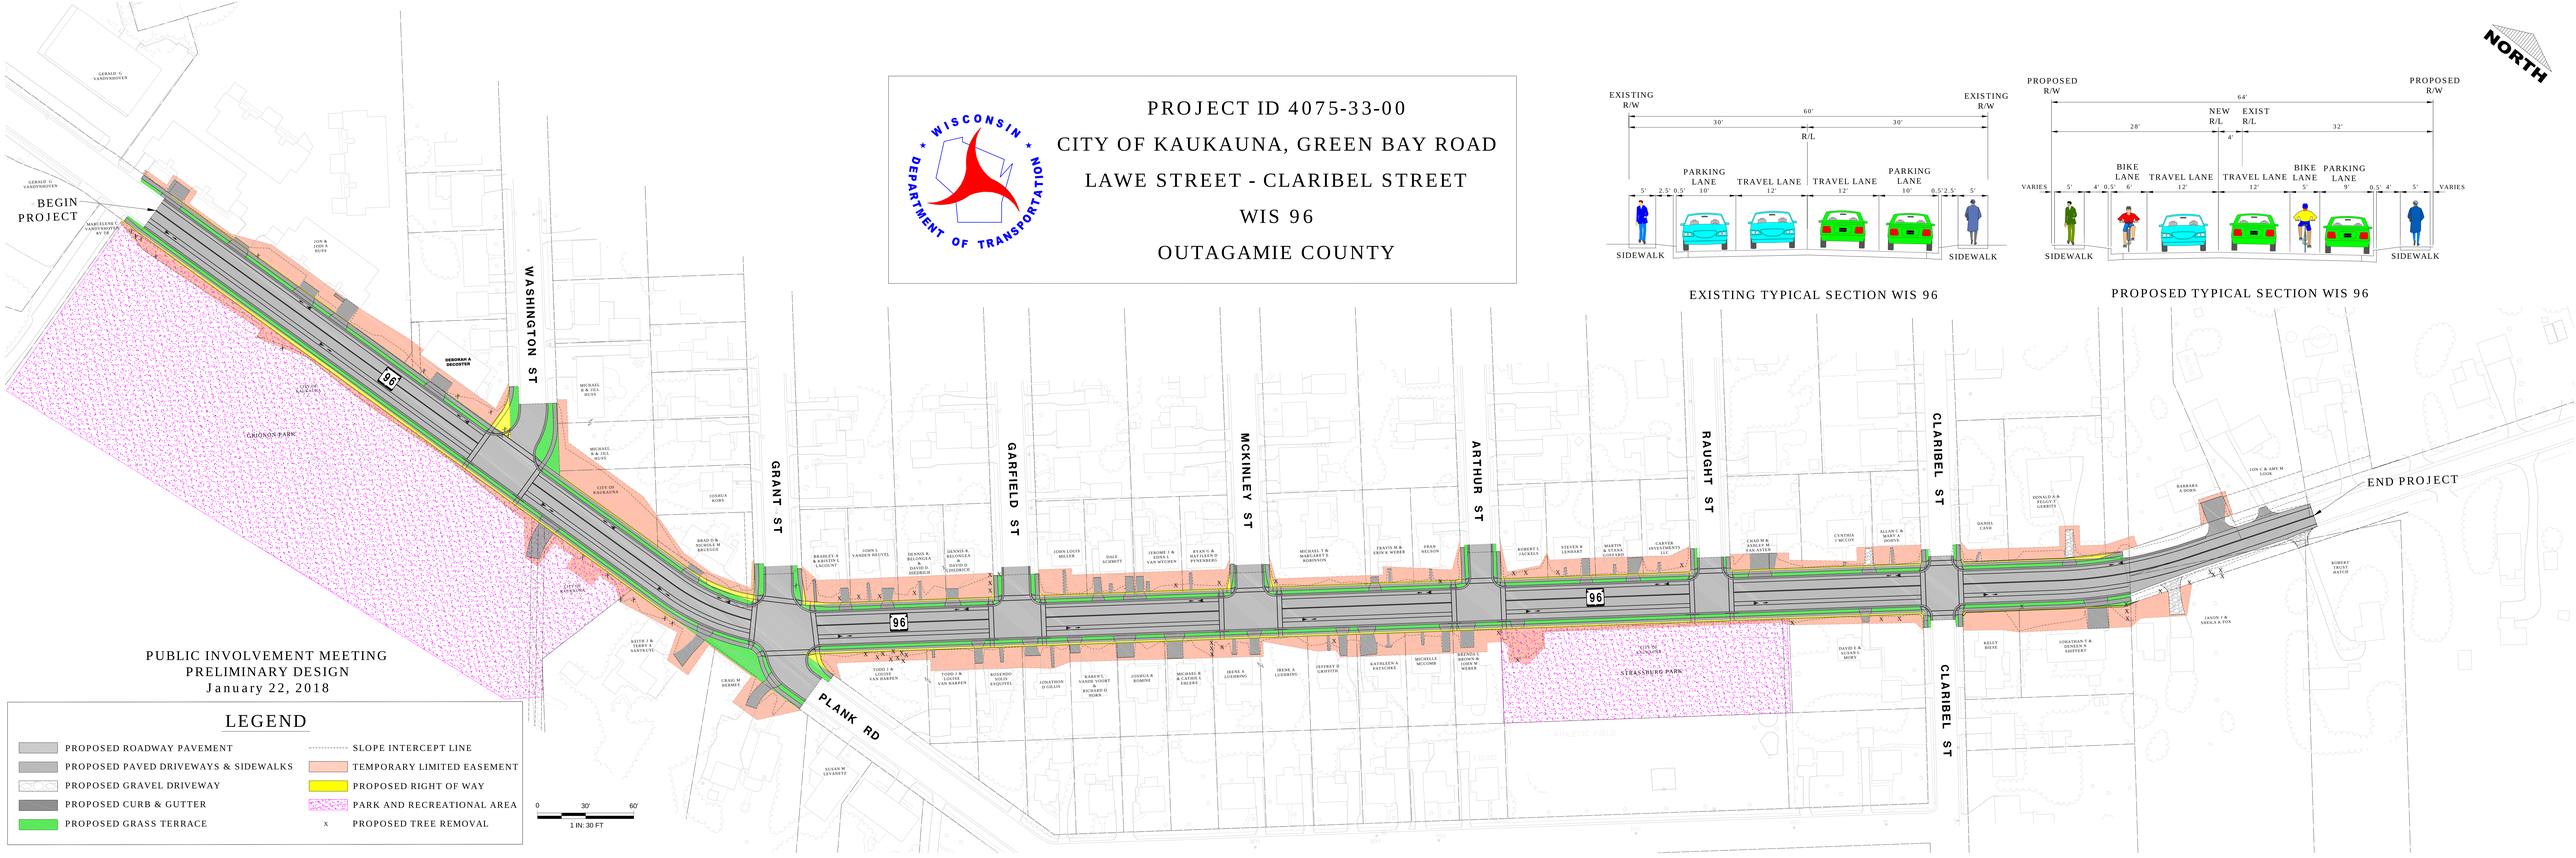

PUBLIC INVOLVEMENT MEETING
PRELIMINARY DESIGN
January 22, 2018

LEGEND

- PROPOSED ROADWAY PAVEMENT
- PROPOSED PAVED DRIVEWAYS & SIDEWALKS
- PROPOSED GRAVEL DRIVEWAY
- PROPOSED CURB & GUTTER
- PROPOSED GRASS TERRACE
- SLOPE INTERCEPT LINE
- TEMPORARY LIMITED EASEMENT
- PROPOSED RIGHT OF WAY
- PARK AND RECREATIONAL AREA
- x PROPOSED TREE REMOVAL

0 30' 60'
1 IN: 30 FT