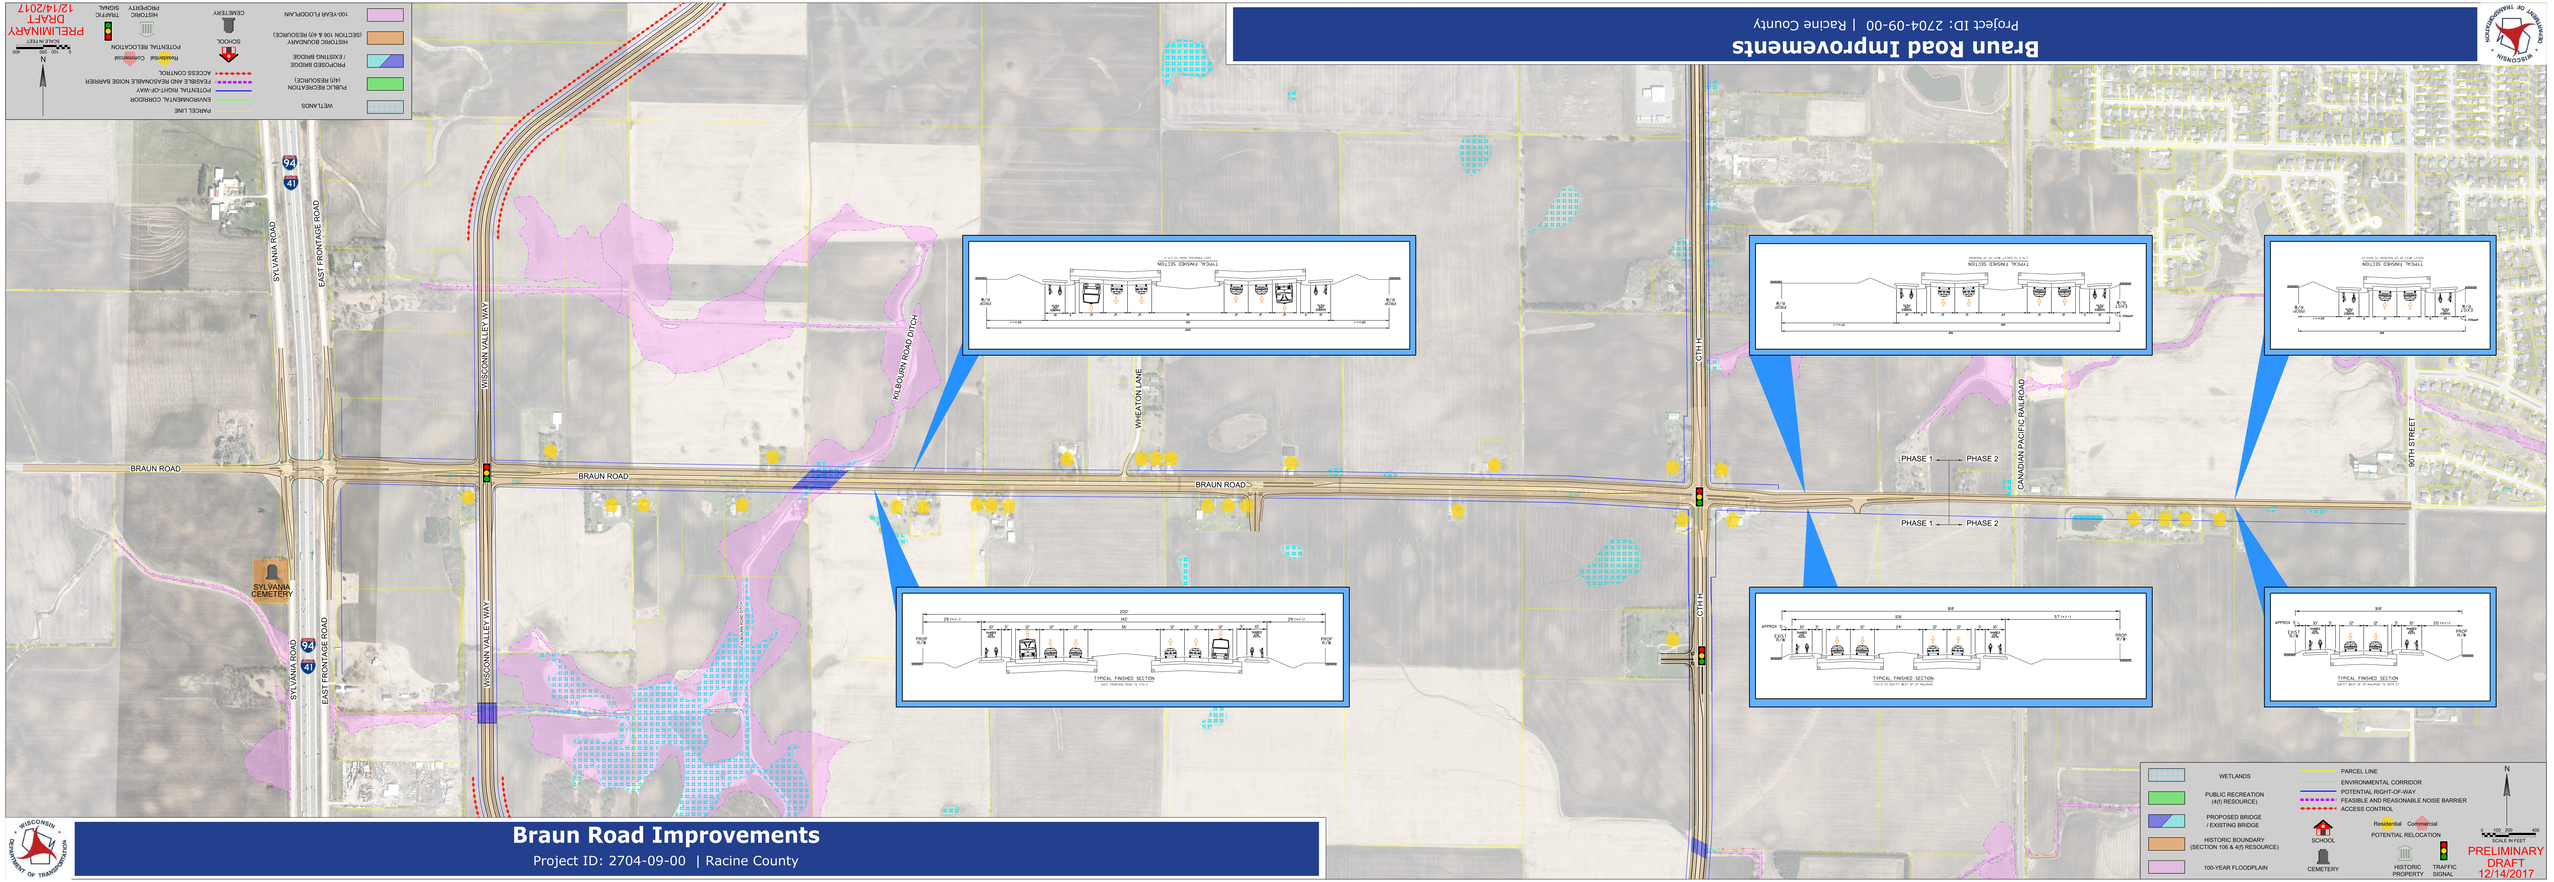

Braun Road Improvements
Project ID: 2704-09-00 | Racine County
PRELIMINARY DRAFT 12/14/2017
WETLANDS
PUBLIC RECREATION (4(f) RESOURCE)
PROPOSED BRIDGE / EXISTING BRIDGE
HISTORIC BOUNDARY (SECTION 106 & 4(f) RESOURCE)
100-YEAR FLOODPLAIN
PARCEL LINE
ENVIRONMENTAL CORRIDOR
POTENTIAL RIGHT-OF-WAY
FEASIBLE AND REASONABLE NOISE BARRIER
ACCESS CONTROL
SCHOOL
CEMETERY
Residential
Commercial
POTENTIAL RELOCATION
HISTORIC PROPERTY
TRAFFIC SIGNAL
SCALE IN FEET
N
BRAUN ROAD
SYLVANIA ROAD
EAST FRONTAGE ROAD
WISCONN VALLEY WAY
KILBOURN ROAD DITCH
WHEATON LANE
CTH H
CANADIAN PACIFIC RAILROAD
90TH STREET
PHASE 1
PHASE 2
SYLVANIA CEMETERY
TYPICAL FINISHED SECTION