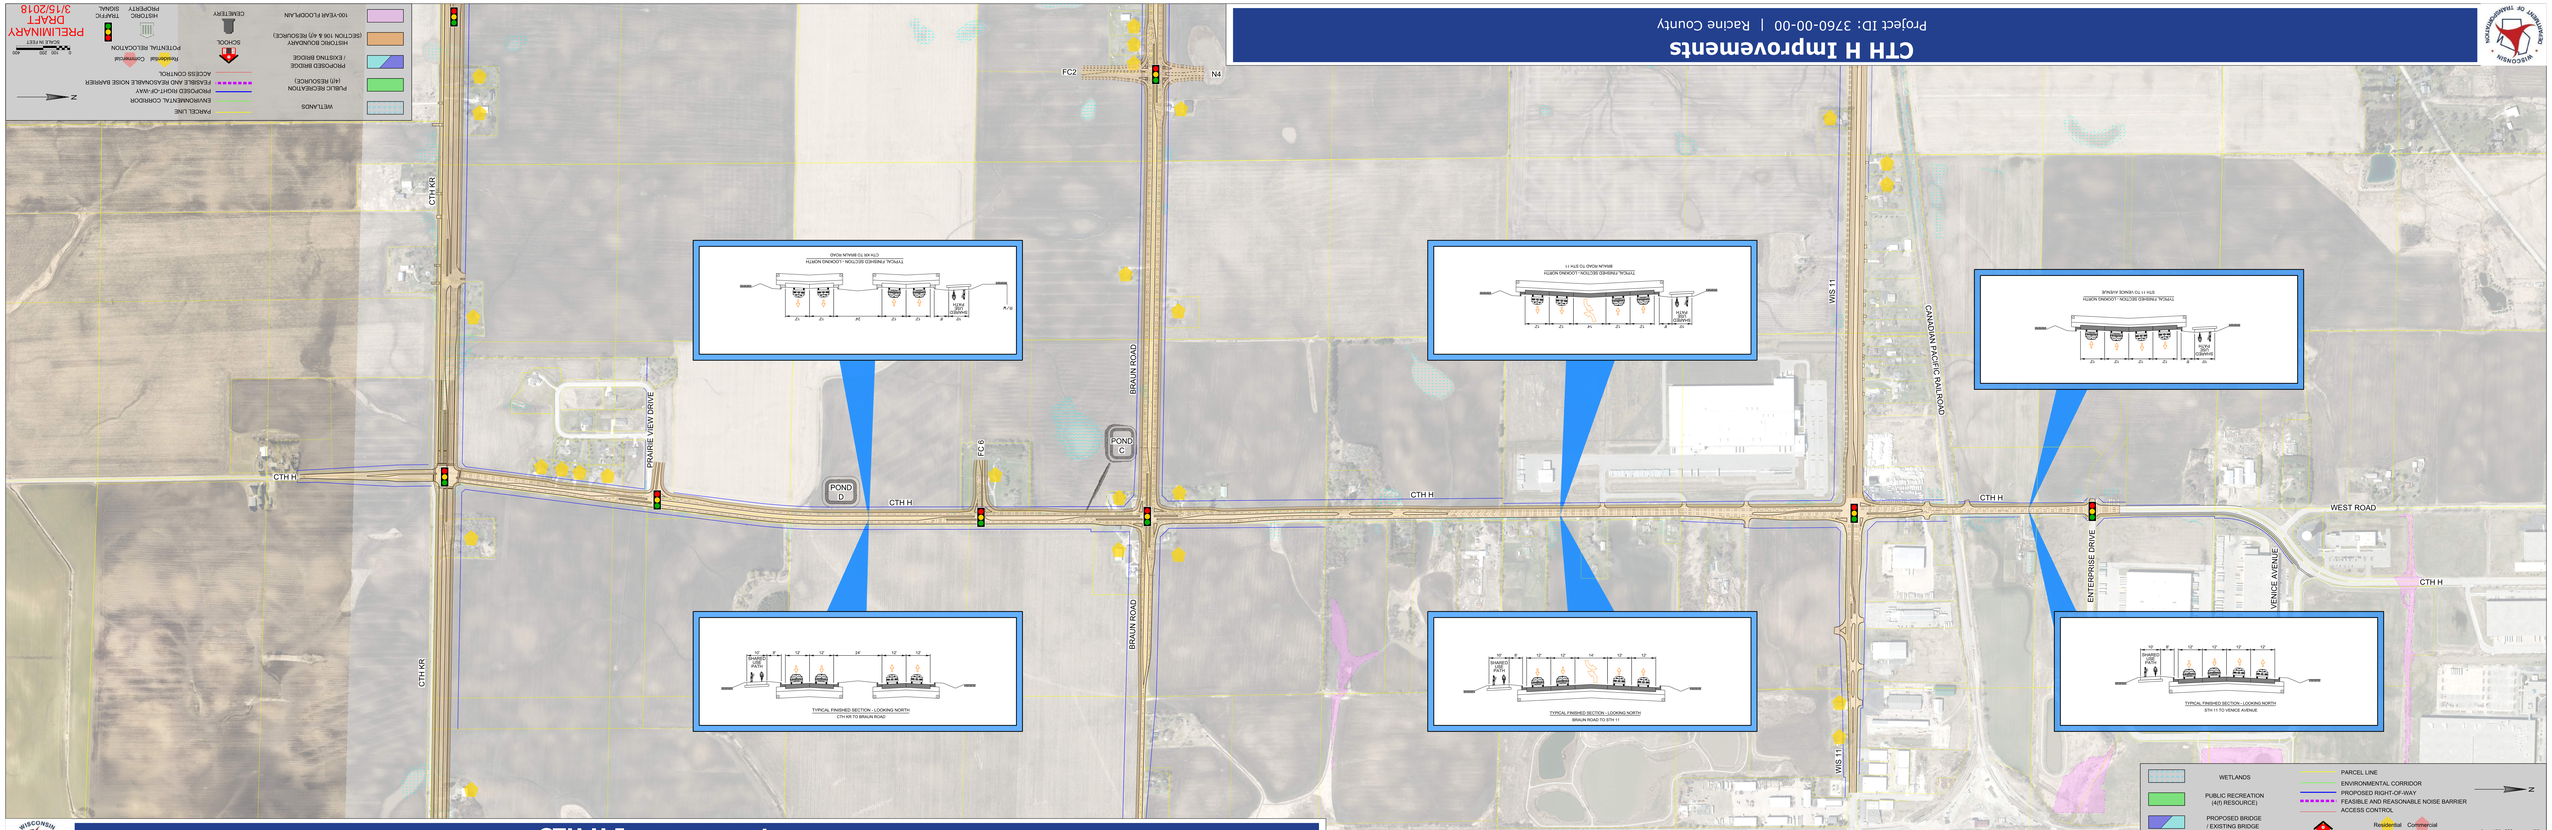

CTH H Improvements

Project ID: 3760-00-00 | Racine County

CTH H Improvements
Project ID: 3760-00-00 | Racine County