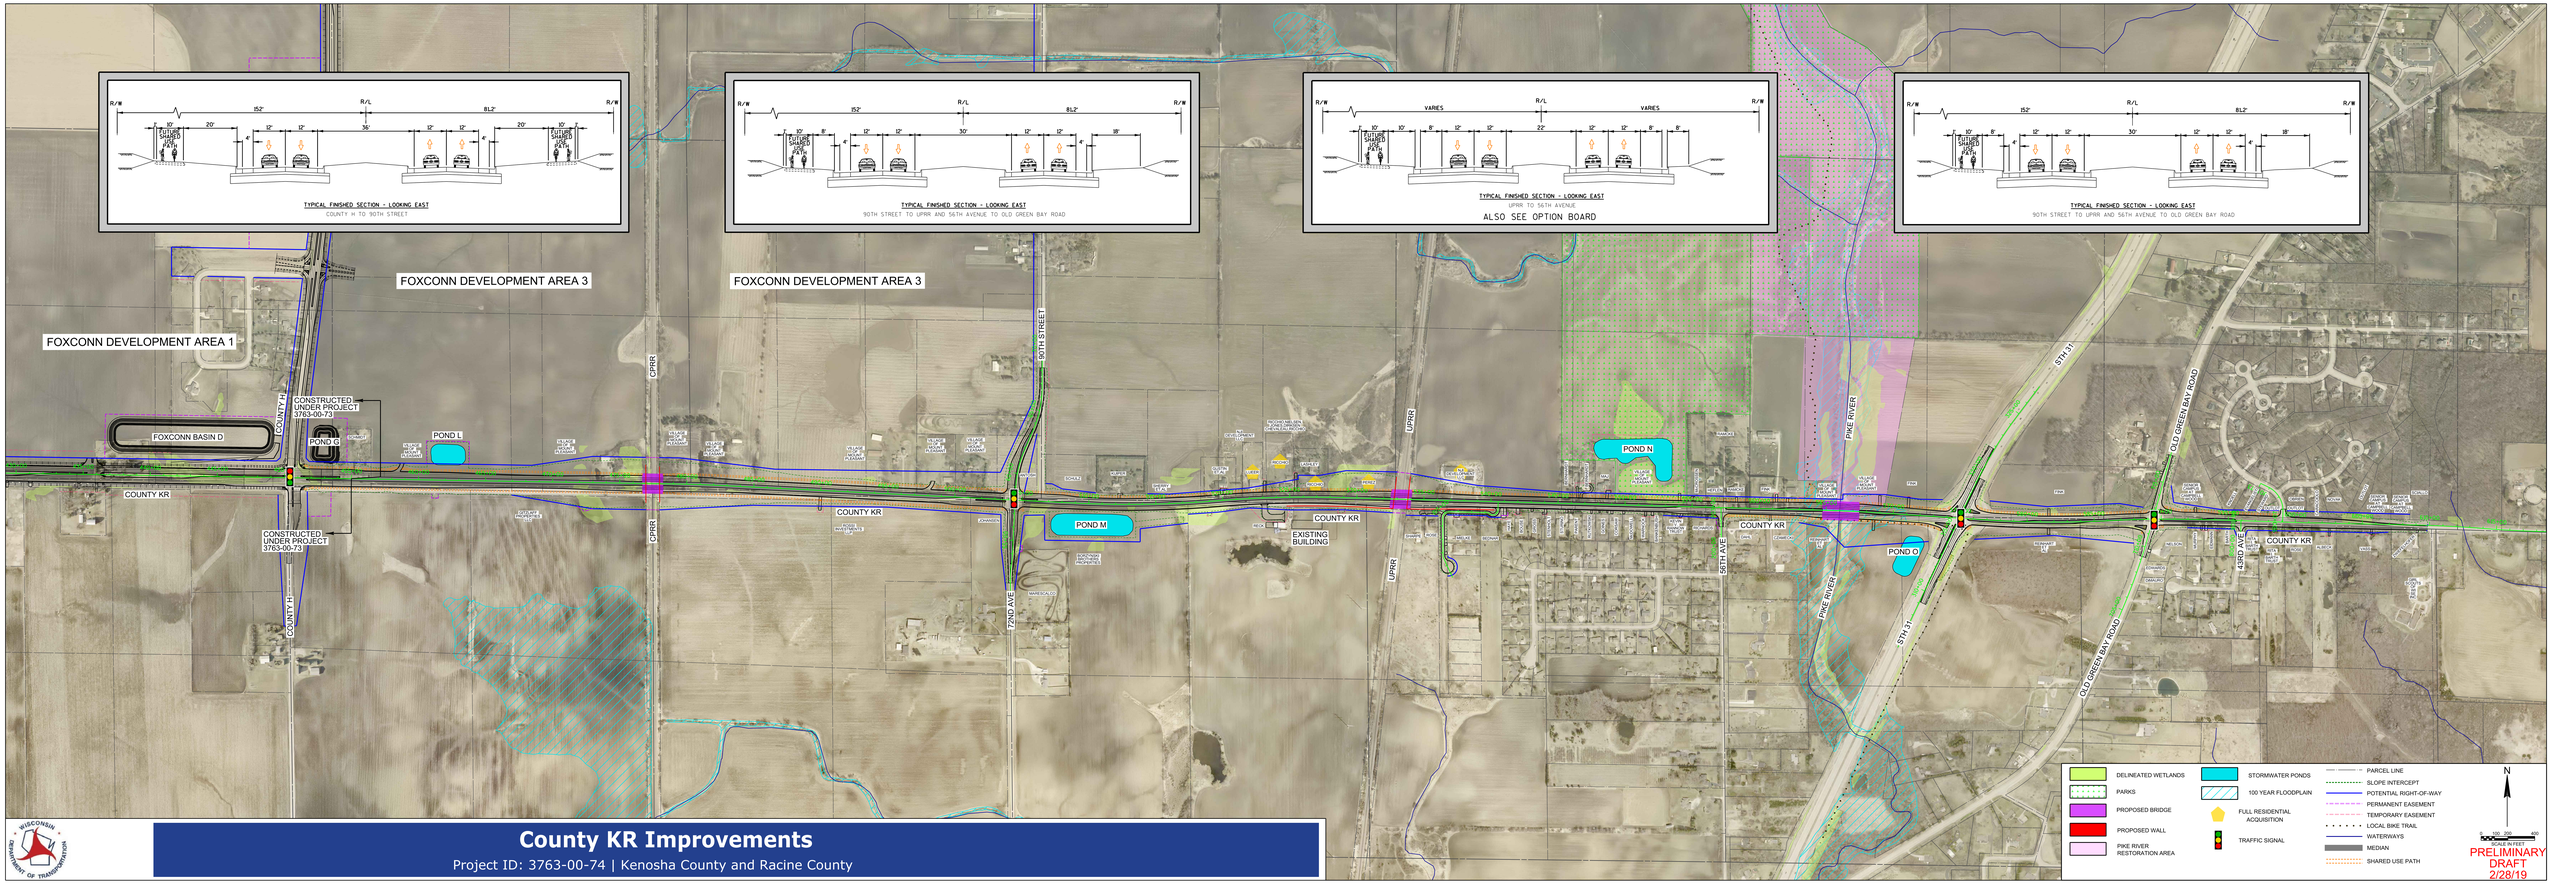

County KR Improvements

Project ID: 3763-00-74 | Kenosha County and Racine County