
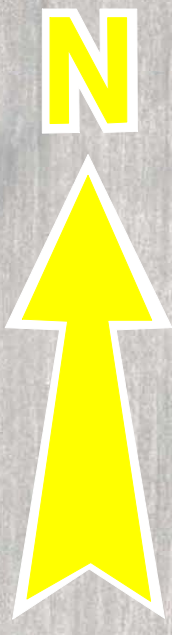


CTH K INTERCHANGE

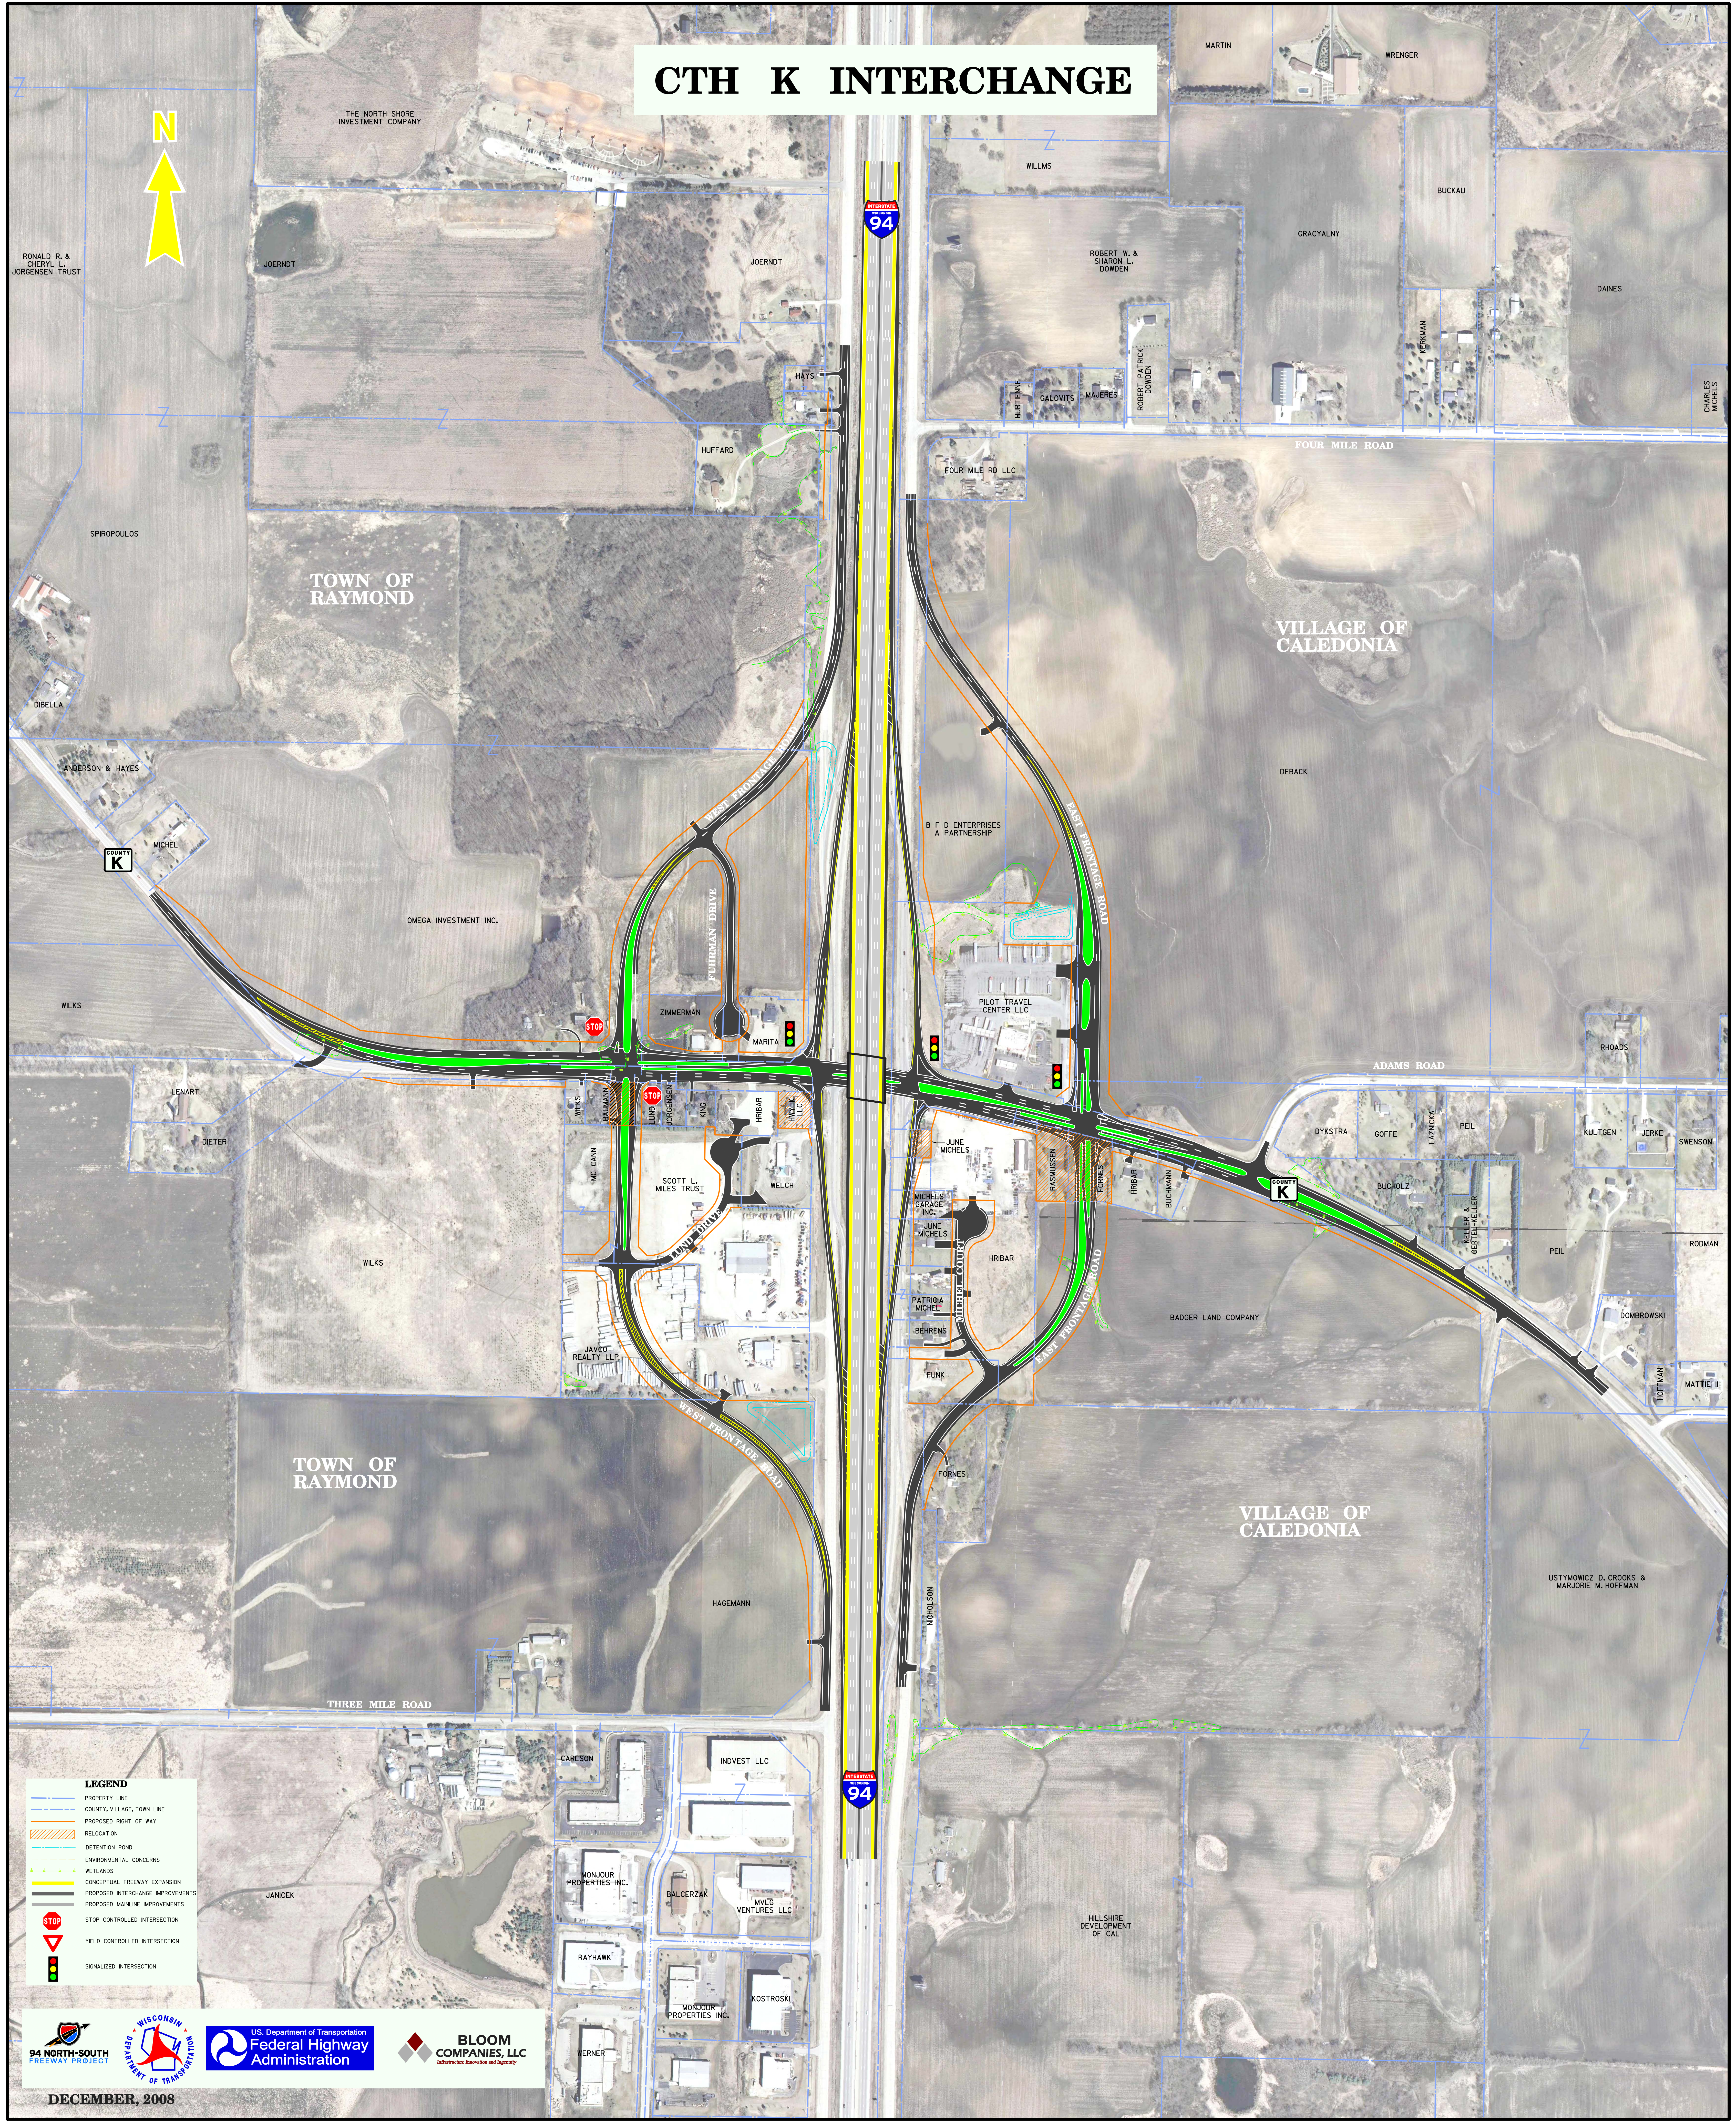

COUNTY
K

COUNTY
K

INTERSTATE
94

INTERSTATE
94

- LEGEND**
- PROPERTY LINE
 - COUNTY/VILLAGE/TOWN LINE
 - PROPOSED RIGHT OF WAY
 - RELOCATION
 - DETENTION POND
 - ENVIRONMENTAL CONCERNS
 - WETLANDS
 - CONCEPTUAL FREEWAY EXPANSION
 - PROPOSED INTERCHANGE IMPROVEMENTS
 - PROPOSED MAINLINE IMPROVEMENTS
 - STOP CONTROLLED INTERSECTION
 - YIELD CONTROLLED INTERSECTION
 - SIGNALIZED INTERSECTION