PROJECT ID 1440-13-72/76/77
FOND DU LAC - PLYMOUTH
WCL - CTH P
WIS 23
SHEBOYGAN COUNTY

WISCONSIN DEPARTMENT OF TRANSPORTATION

LEGEND

- EXISTING R/W
- PROPOSED R/W
- TLE

LOCAL OFFICIALS MEETING

APRIL XX, 2019
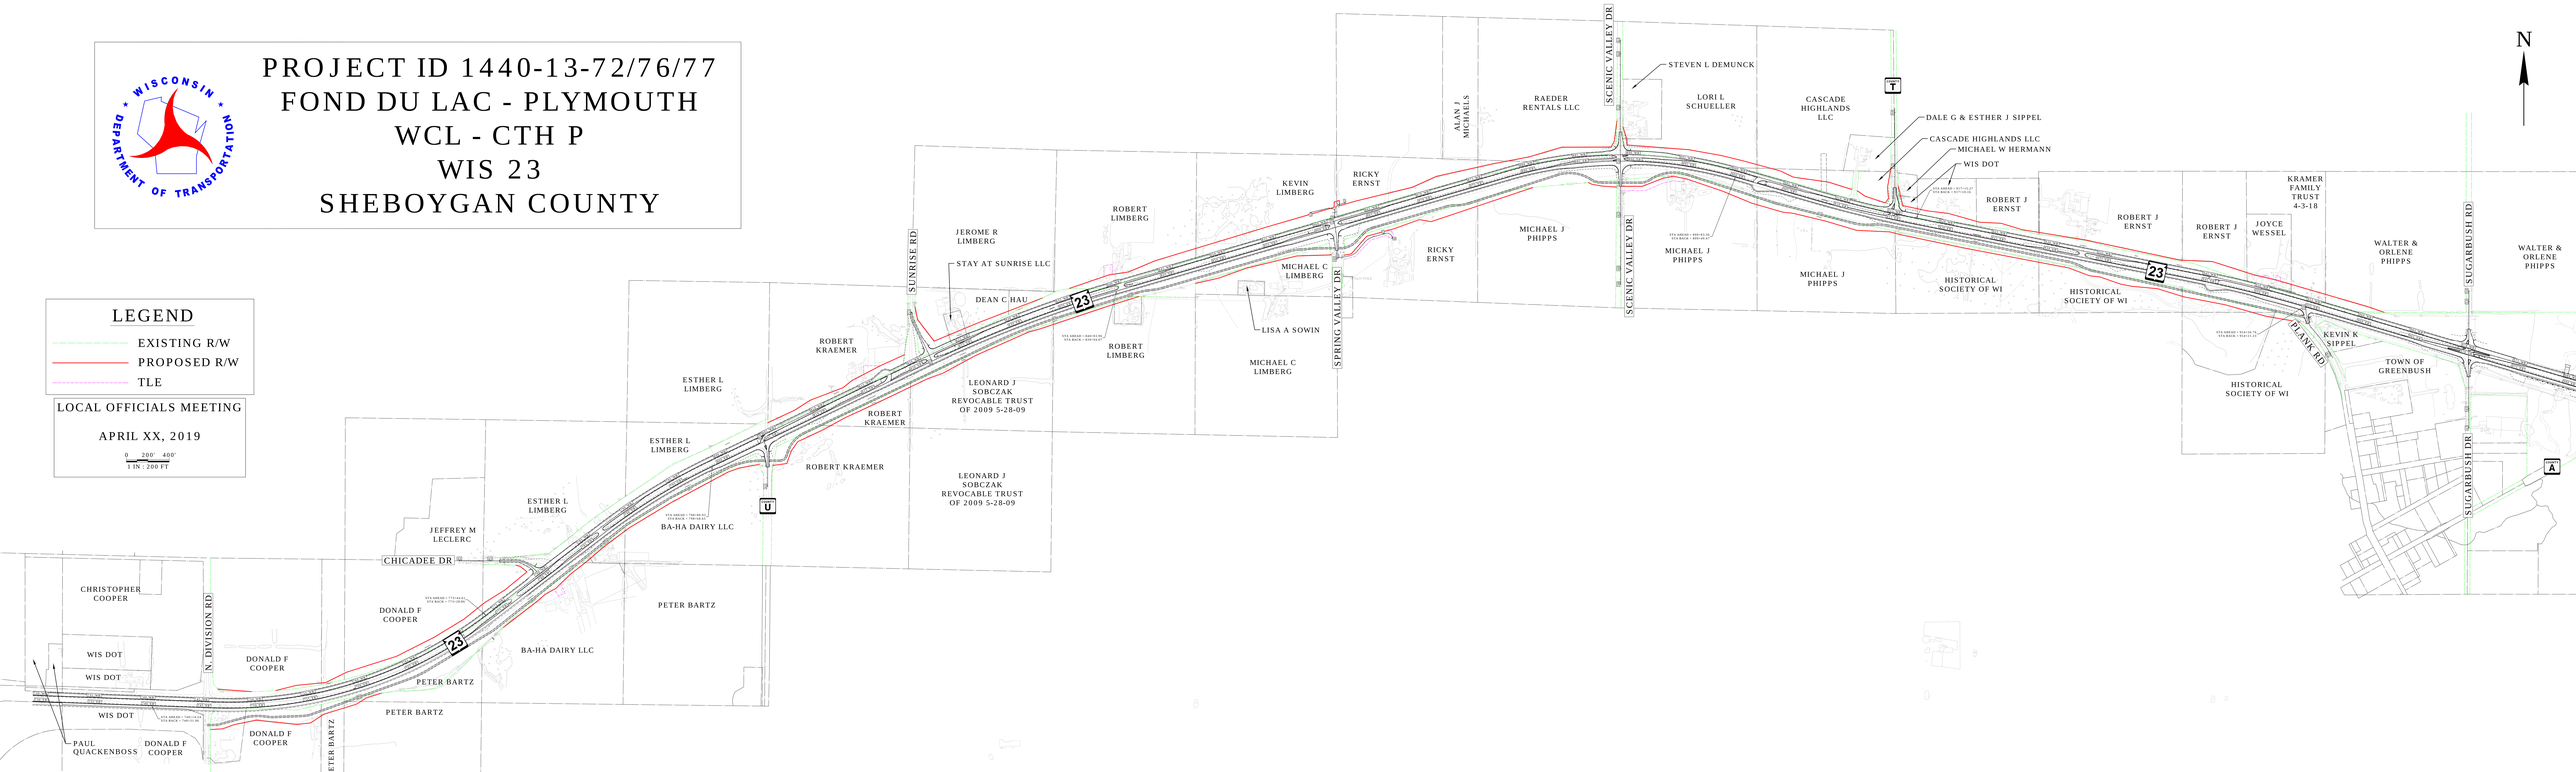
0 200' 400'
1 IN : 200 FT